




CHANDAK TREESOURUS

WHERE NATURE COMES HOME

TOWER 1 - FLOOR PLANS

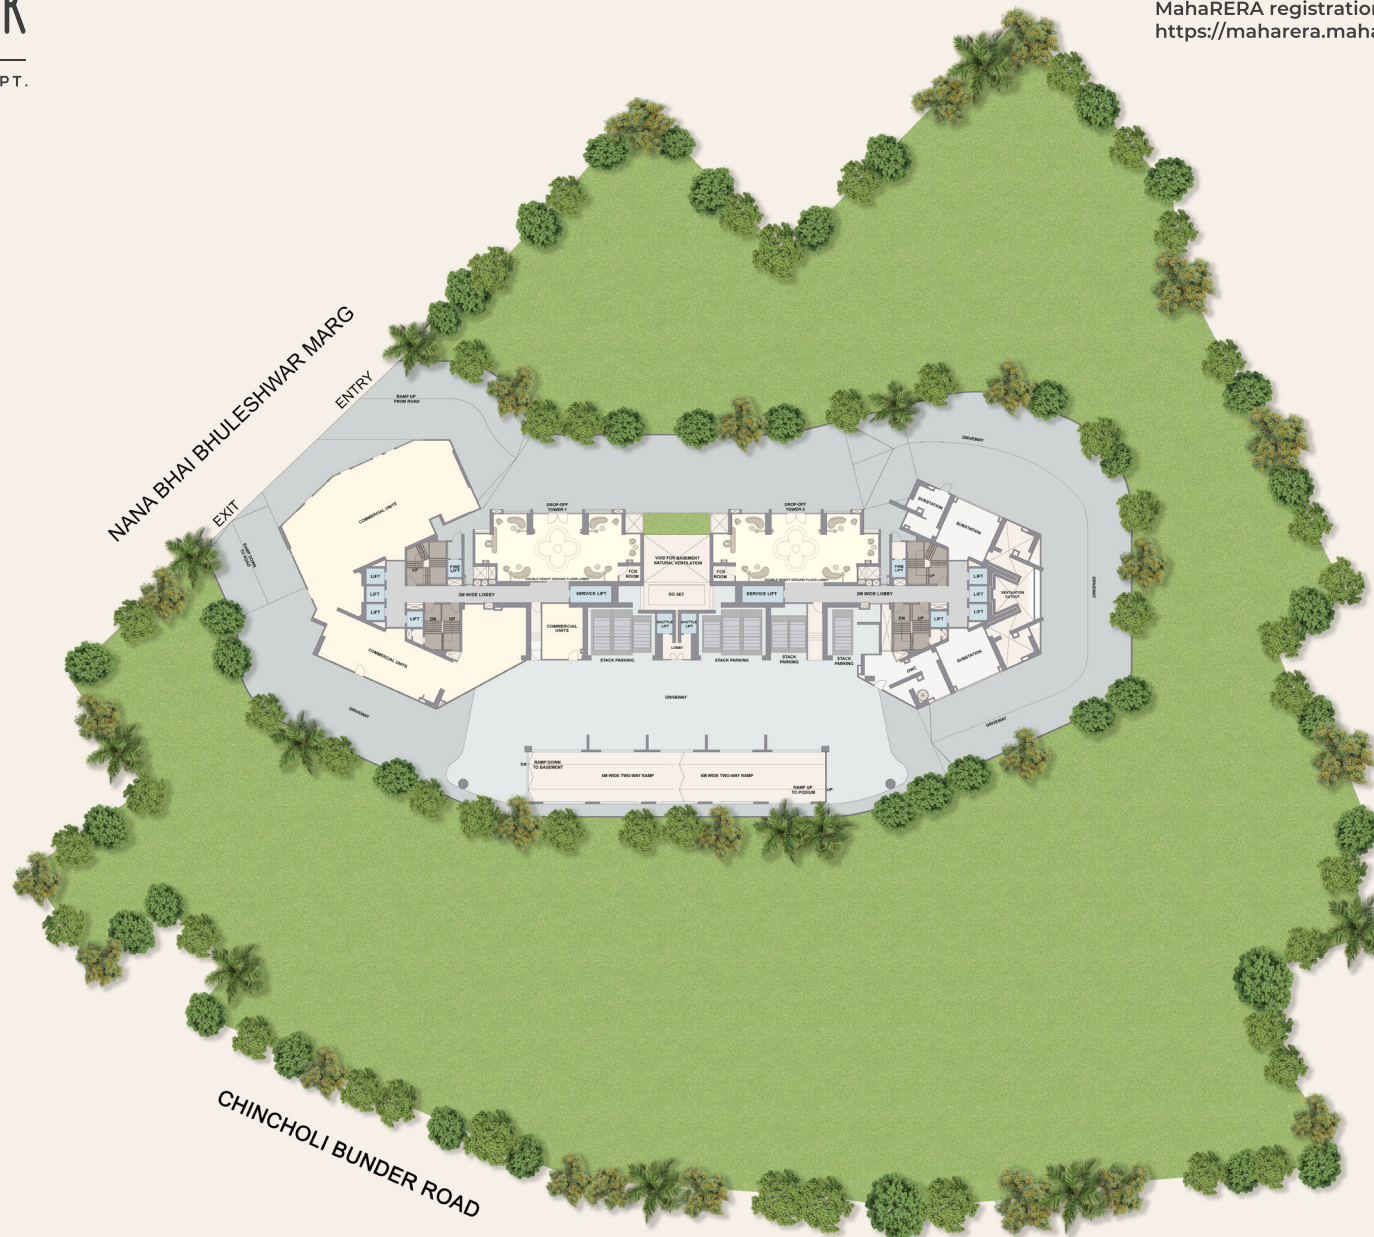




GROUND FLOOR





PODIUM 2ND TO 6TH & 8TH

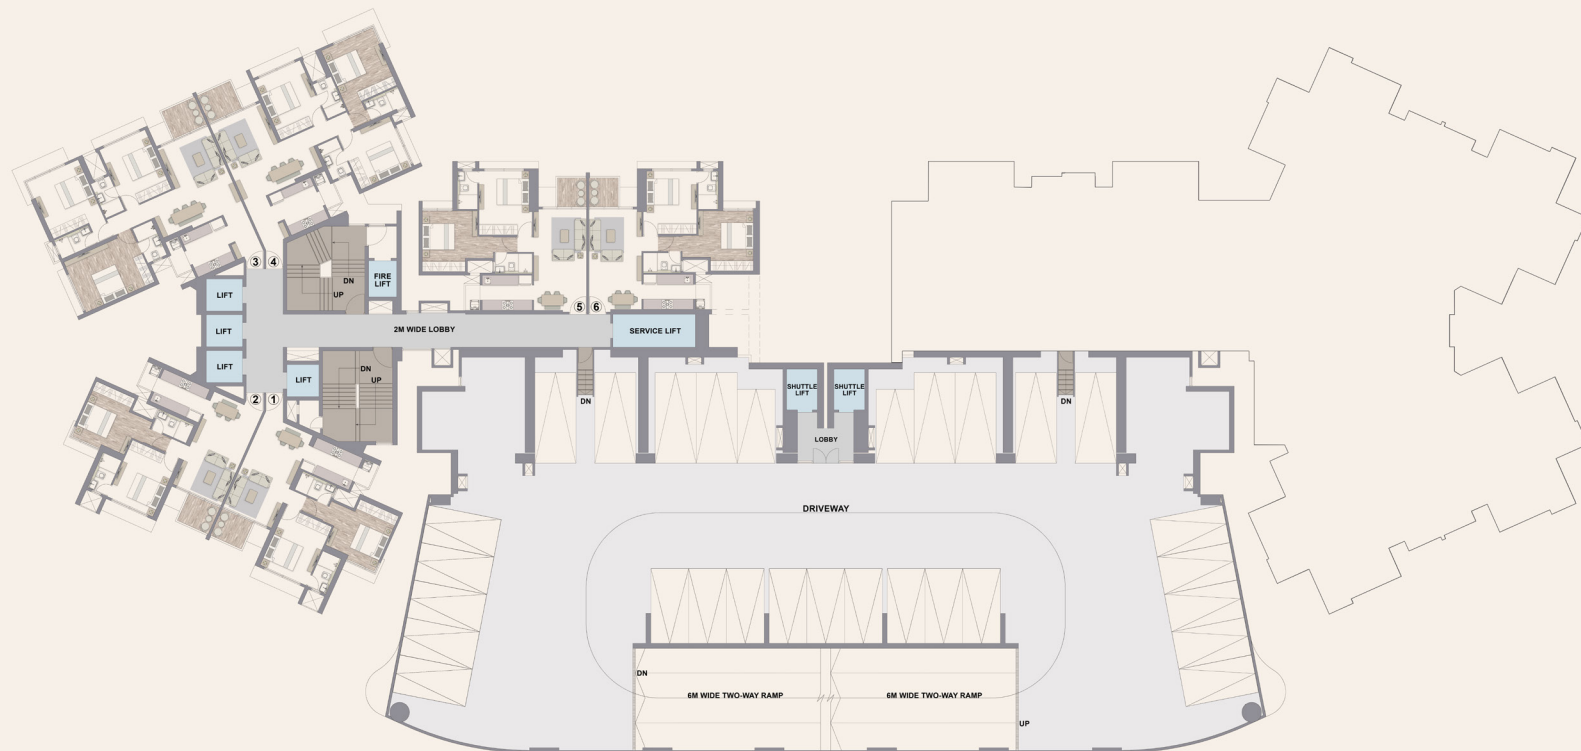


TOWER 1						
FLAT NO.	1	2	3	4	5	6
RERA CARPET AREA	689 sq.ft.	682 sq.ft.	1005 sq.ft.	966 sq.ft.	672 sq.ft.	668 sq.ft.
ADDITIONAL AREA	55 sq.ft.	56 sq.ft.	63 sq.ft.	63 sq.ft.	50 sq.ft.	50 sq.ft.
TOTAL AREA	744 sq.ft.	738 sq.ft.	1068 sq.ft.	1029 sq.ft.	722 sq.ft.	718 sq.ft.





REFUGE PLAN - 7TH FLOOR

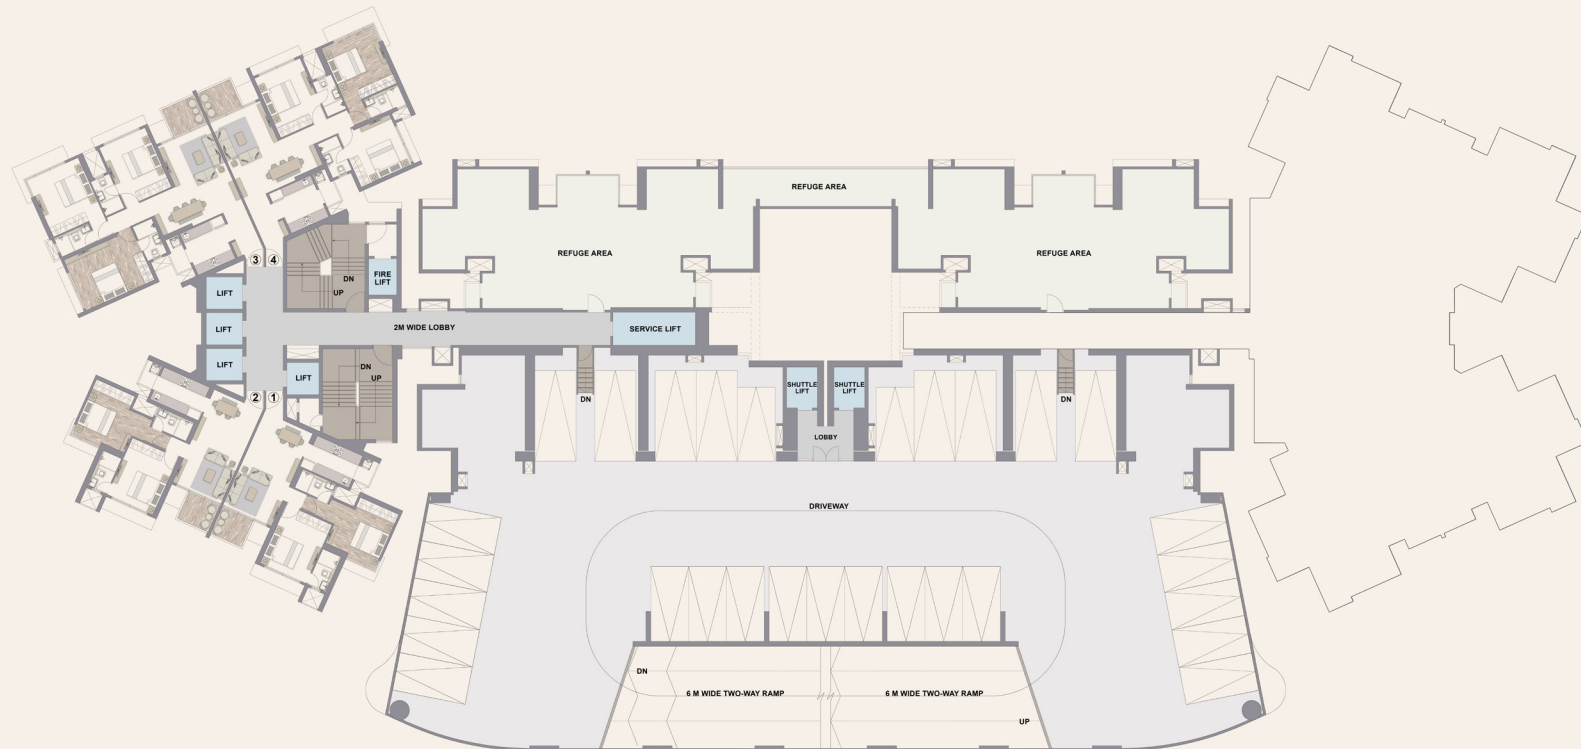

TOWER 1				
FLAT NO.	1	2	3	4
RERA CARPET AREA	689 sq.ft.	682 sq.ft.	1005 sq.ft.	966 sq.ft.
ADDITIONAL AREA	55 sq.ft.	56 sq.ft.	63 sq.ft.	63 sq.ft.
TOTAL AREA	744 sq.ft.	738 sq.ft.	1068 sq.ft.	1029 sq.ft.






PODIUM - 9TH & 10TH FLOOR



TOWER 1						
FLAT NO.	1	2	3	4	5	6
RERA CARPET AREA	689 sq.ft.	682 sq.ft.	1005 sq.ft.	966 sq.ft.	672 sq.ft.	668 sq.ft.
ADDITIONAL AREA	55 sq.ft.	56 sq.ft.	63 sq.ft.	63 sq.ft.	50 sq.ft.	50 sq.ft.
TOTAL AREA	744 sq.ft.	738 sq.ft.	1068 sq.ft.	1029 sq.ft.	722 sq.ft.	718 sq.ft.



PLAN NOT TO SCALE

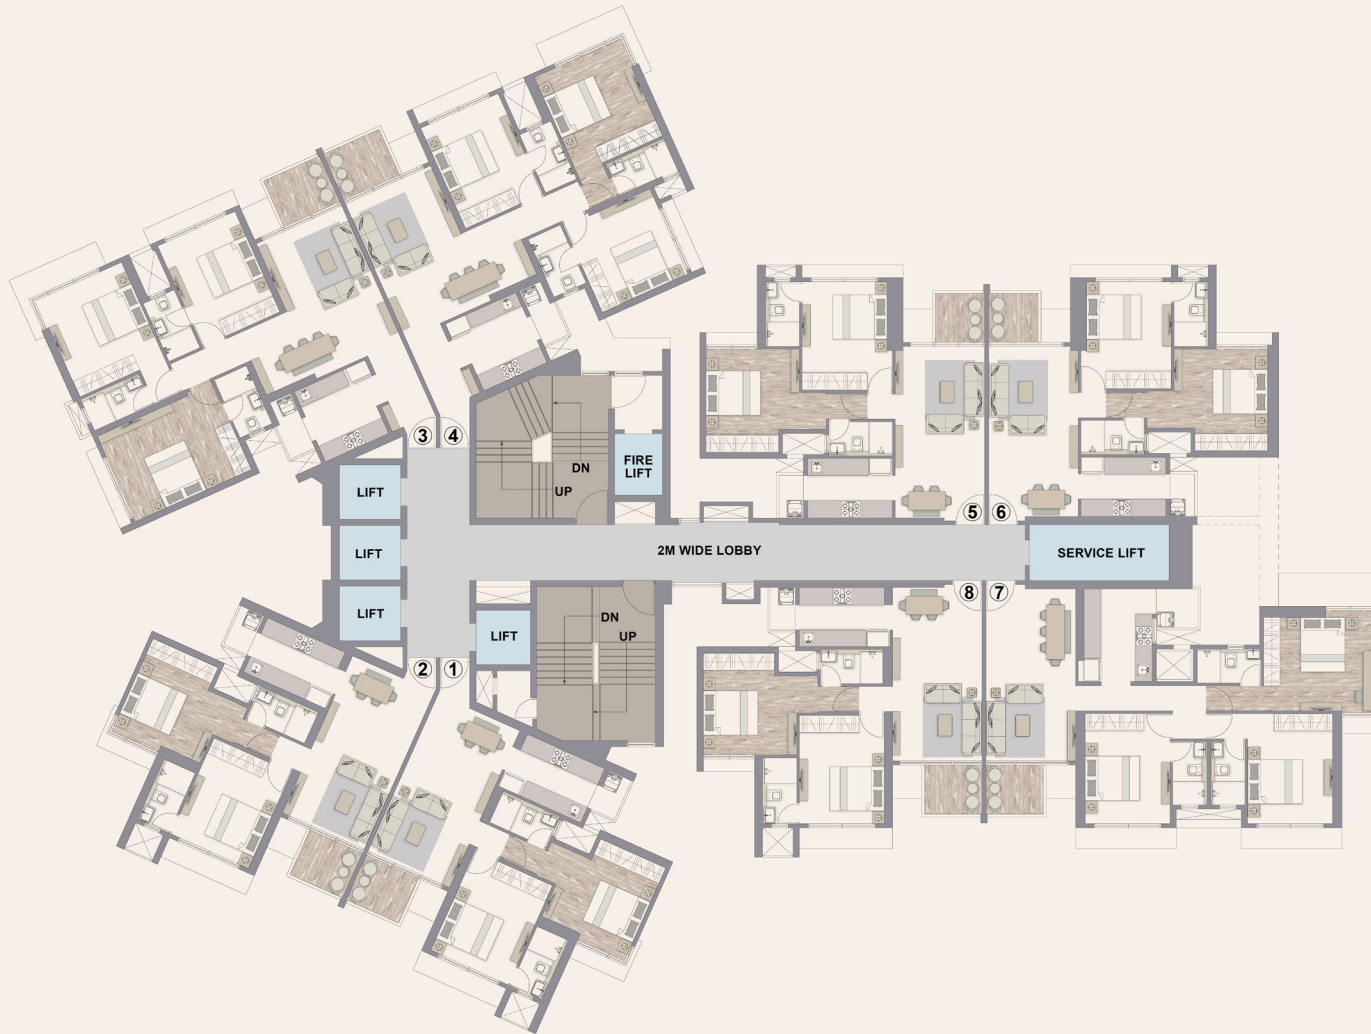

TYPICAL PLAN TOWER - 1

FLAT NO.	RERA CARPET AREA	ADDITIONAL AREA	TOTAL AREA
1	689 sq.ft.	55 sq.ft.	744 sq.ft.
2	682 sq.ft.	56 sq.ft.	738 sq.ft.
3	1005 sq.ft.	63 sq.ft.	1068 sq.ft.
4	966 sq.ft.	63 sq.ft.	1029 sq.ft.
5	672 sq.ft.	50 sq.ft.	722 sq.ft.
6	668 sq.ft.	50 sq.ft.	718 sq.ft.
7	955 sq.ft.	64 sq.ft.	1019 sq.ft.
8	676 sq.ft.	55 sq.ft.	731 sq.ft.





REFUGE PLAN - TYPICAL 14TH 21ST, 28TH, 35TH FLOOR



TOWER 1						
FLAT NO.	1	2	3	4	7	8
RERA CARPET AREA	689 sq.ft.	682 sq.ft.	1005 sq.ft.	966 sq.ft.	955 sq.ft.	676 sq.ft.
ADDITIONAL AREA	55 sq.ft.	56 sq.ft.	63 sq.ft.	63 sq.ft.	64 sq.ft.	55 sq.ft.
TOTAL AREA	744 sq.ft.	738 sq.ft.	1068 sq.ft.	1029 sq.ft.	1019 sq.ft.	731 sq.ft.



PLAN NOT TO SCALE



AMENITY FLOOR





TERRACE PLAN







CHANDAK

PROMISES MADE. PROMISES KEPT.

MahaRERA registration no. P51800048658
<https://maharera.maharashtra.gov.in>



2 BHK - 718 SQ.FT.*

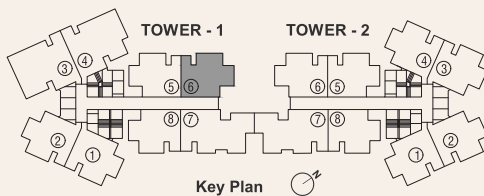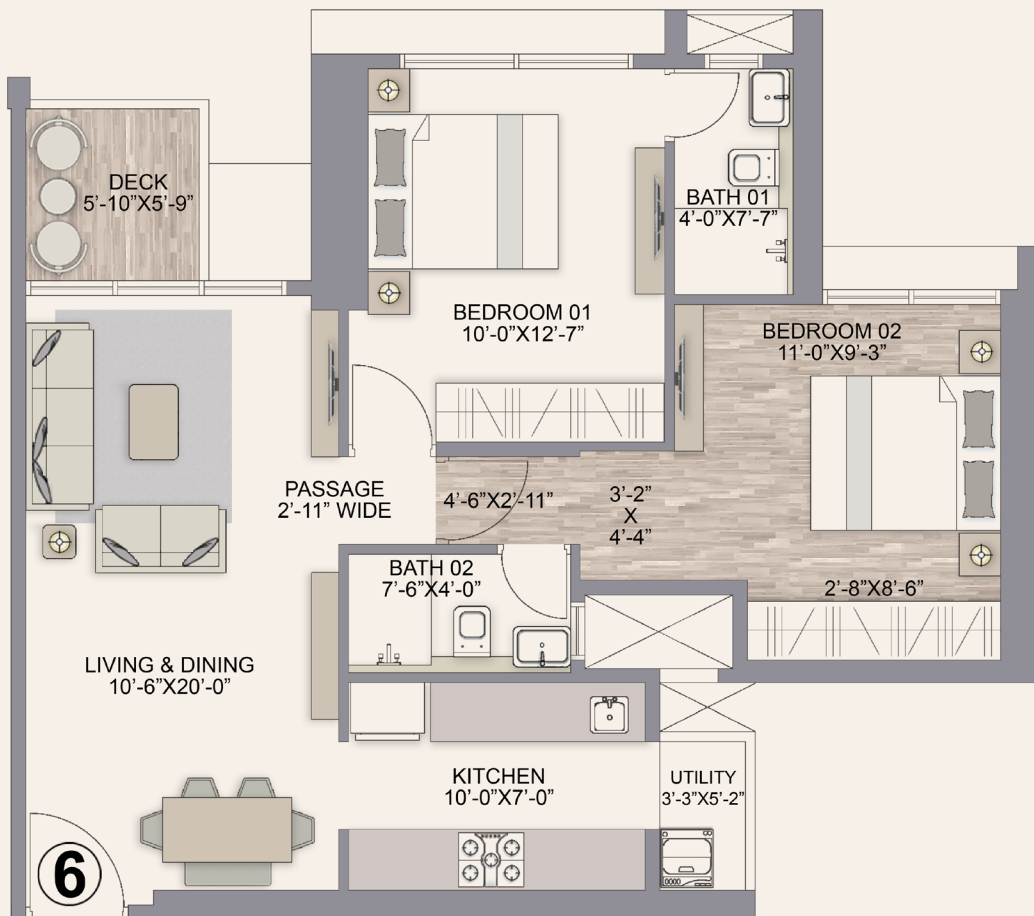

RERA CARPET AREA	ADDITIONAL AREA	TOTAL AREA
SQ.FT	SQ.FT	SQ.FT
668	50	718



Plan Not To Scale

*T&C Applied





CHANDAK

PROMISES MADE. PROMISES KEPT.

MahaRERA registration no. P51800048658
<https://maharera.maharashtra.gov.in>



2 BHK - 722 SQ.FT.*

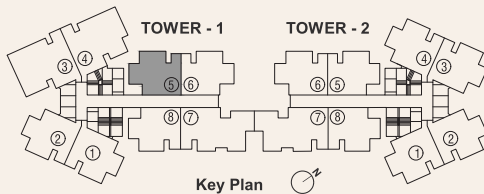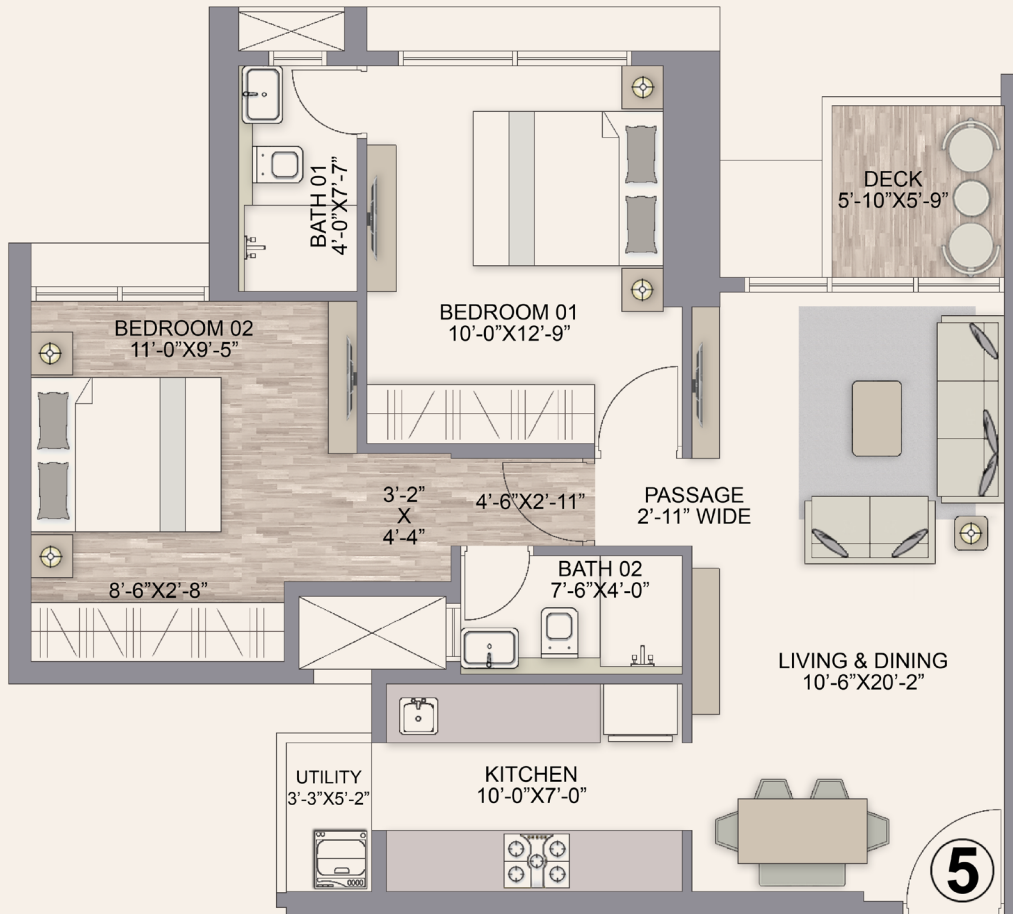

RERA CARPET AREA	ADDITIONAL AREA	TOTAL AREA
SQ.FT	SQ.FT	SQ.FT
672	50	722



Plan Not To Scale

*T&C Applied





CHANDAK

PROMISES MADE. PROMISES KEPT.

MahaRERA registration no. P51800048658
<https://maharera.maharashtra.gov.in>



2 BHK - 731 SQ.FT.*

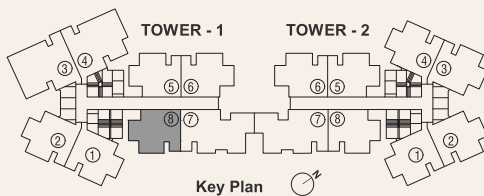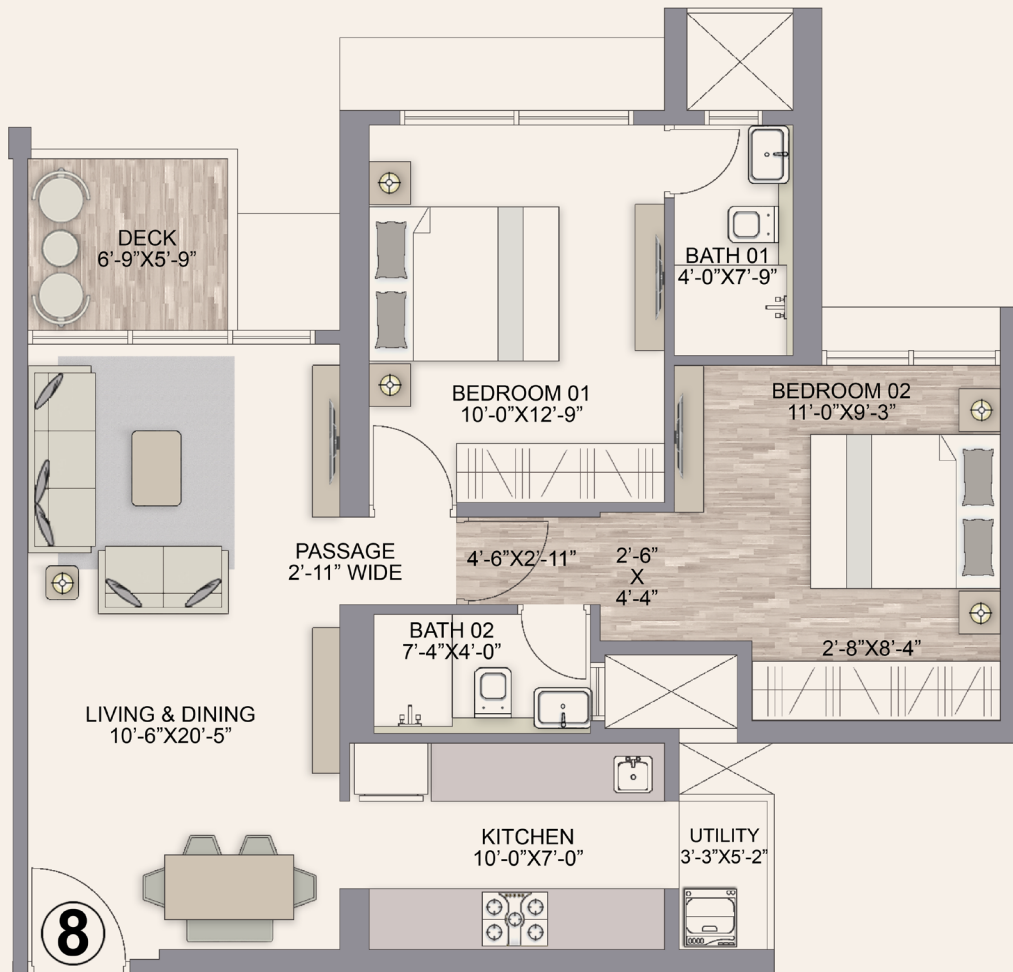

RERA CARPET AREA	ADDITIONAL AREA	TOTAL AREA
SQ.FT	SQ.FT	SQ.FT
676	55	731



Plan Not To Scale

*T&C Applied





CHANDAK

PROMISES MADE.PROMISES KEPT.

MahaRERA registration no. P51800048658
<https://maharera.maharashtra.gov.in>



2 BHK - 738 SQ.FT.*

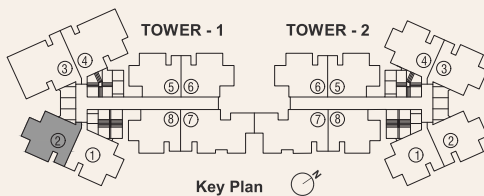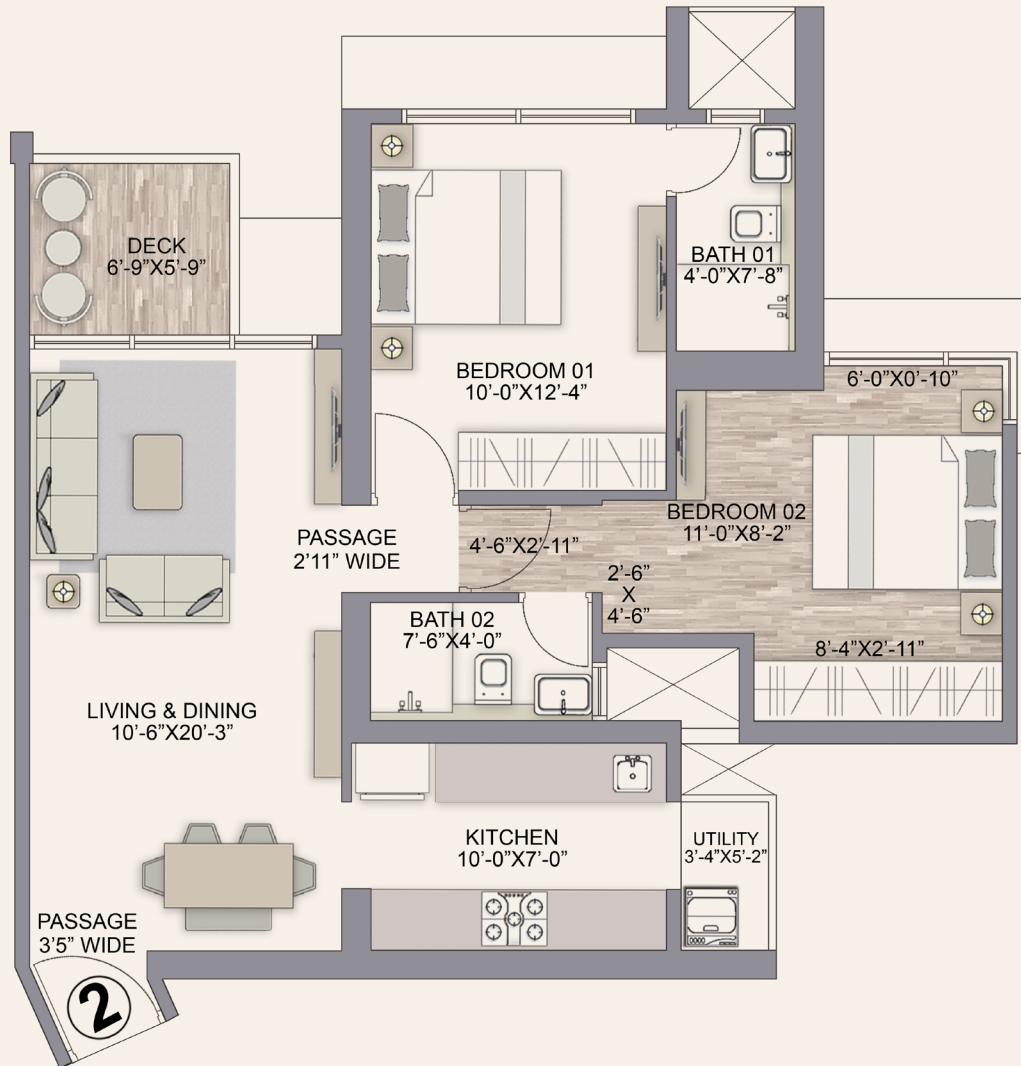

RERA CARPET AREA	ADDITIONAL AREA	TOTAL AREA
SQ.FT	SQ.FT	SQ.FT
682	56	738



Plan Not To Scale

*T&C Applied





CHANDAK

PROMISES MADE.PROMISES KEPT.

MahaRERA registration no. P51800048658
<https://maharera.maharashtra.gov.in>



2 BHK - 744 SQ.FT.*

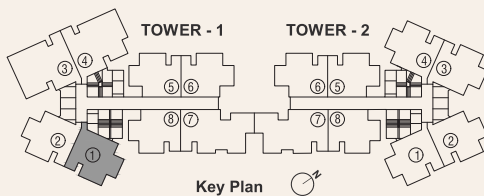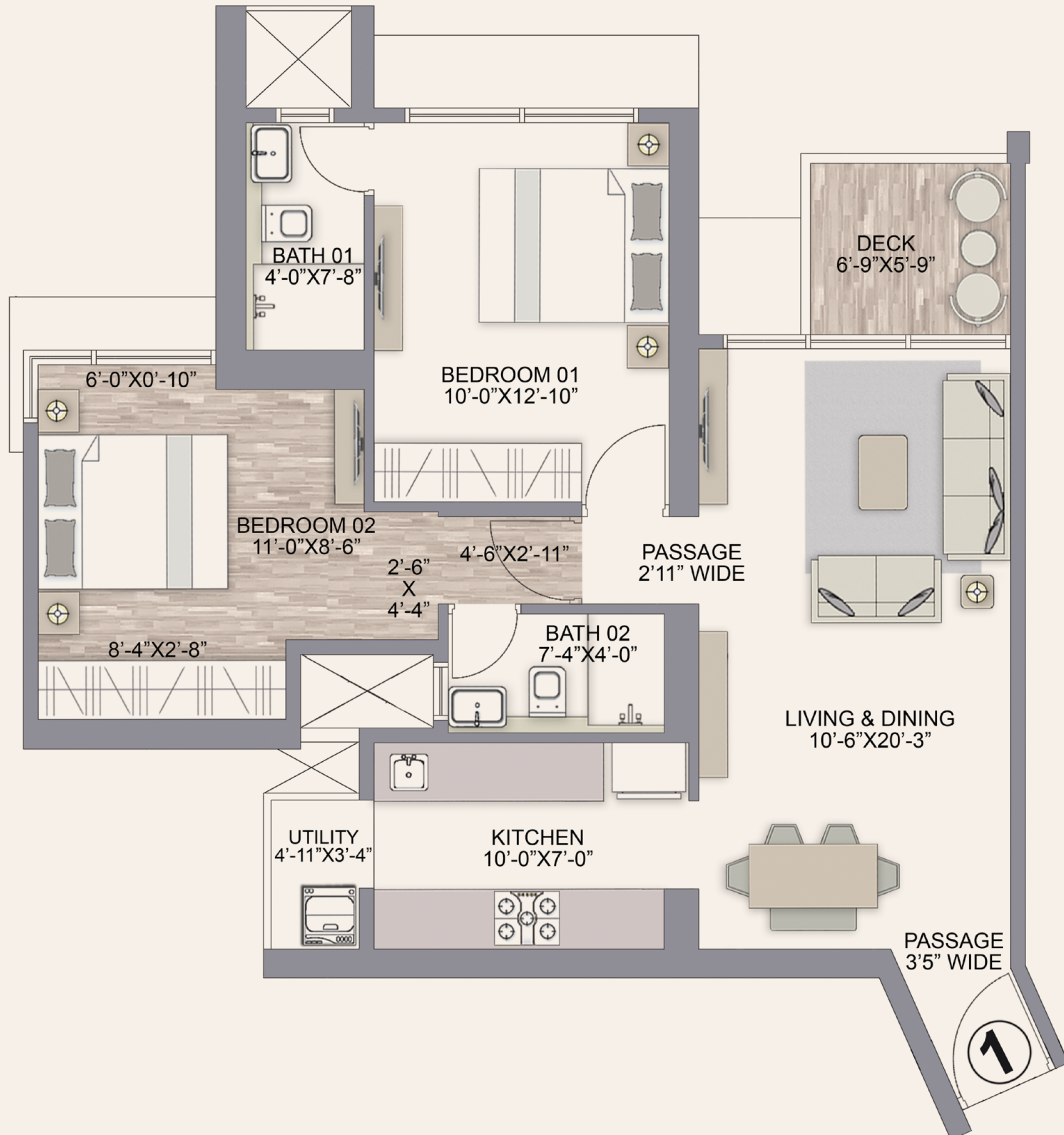

RERA CARPET AREA	ADDITIONAL AREA	TOTAL AREA
SQ.FT	SQ.FT	SQ.FT
689	55	744



Plan Not To Scale

*T&C Applied





CHANDAK

PROMISES MADE. PROMISES KEPT.

MahaRERA registration no. P51800048658
<https://maharera.maharashtra.gov.in>



3 BHK - 1019 SQ.FT.*

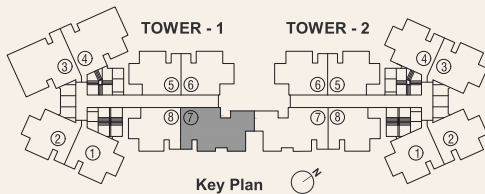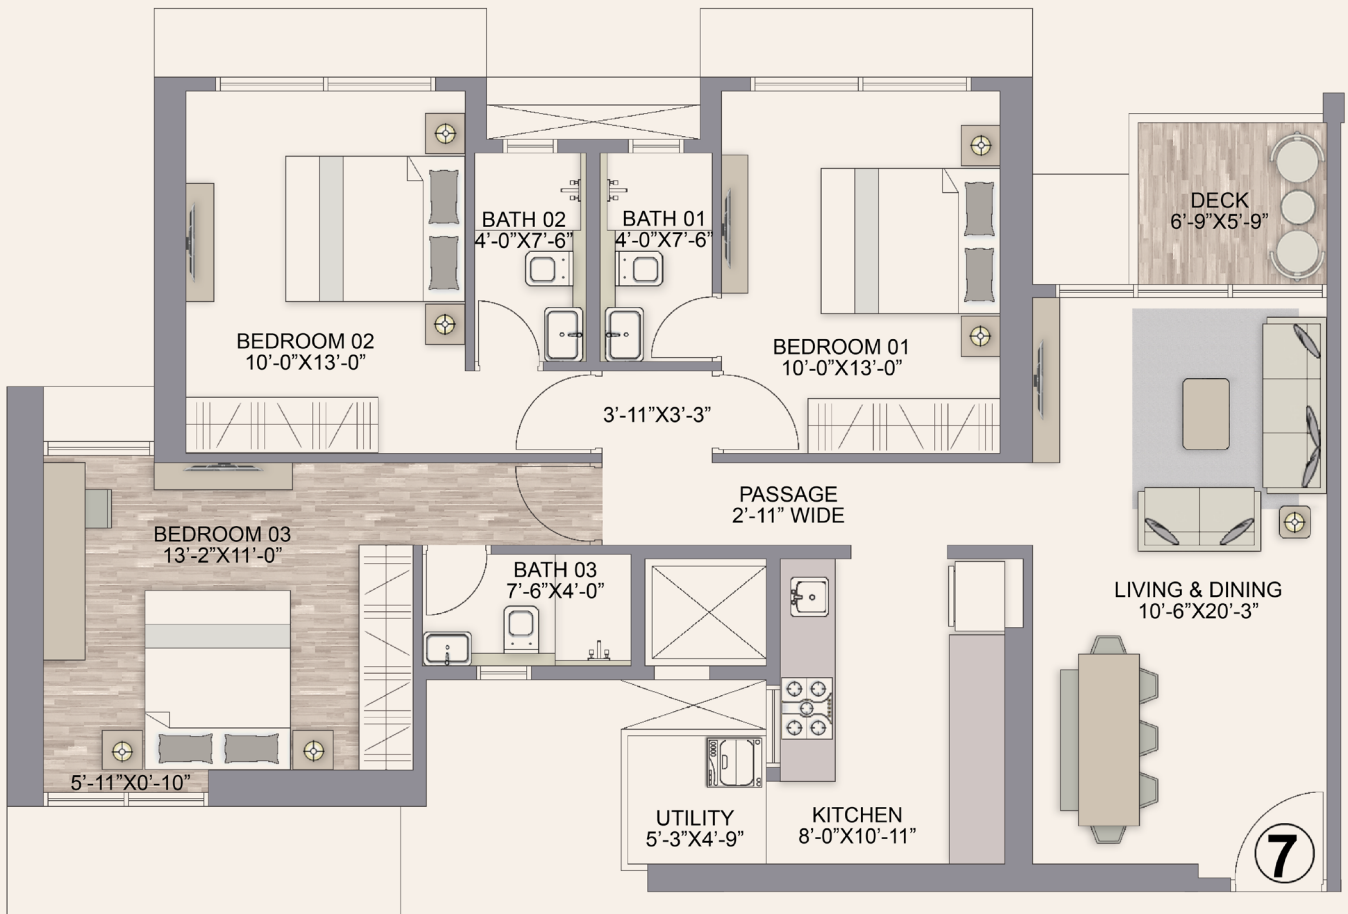

RERA CARPET AREA	ADDITIONAL AREA	TOTAL AREA
SQ.FT	SQ.FT	SQ.FT
955	64	1019



Plan Not To Scale

*T&C Applied




CHANDAK

PROMISES MADE. PROMISES KEPT.

MahaRERA registration no. P51800048658
<https://maharera.maharashtra.gov.in>



3 BHK - 1029 SQ.FT.*

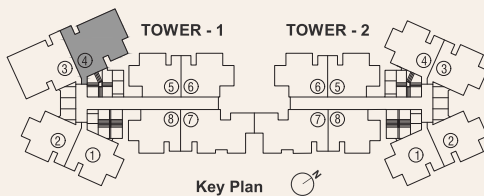

RERA CARPET AREA	ADDITIONAL AREA	TOTAL AREA
SQ.FT	SQ.FT	SQ.FT
966	63	1029



Plan Not To Scale

*T&C Applied





CHANDAK

PROMISES MADE.PROMISES KEPT.

MahaRERA registration no. P51800048658
<https://maharera.maharashtra.gov.in>



3 BHK - 1068 SQ.FT.*

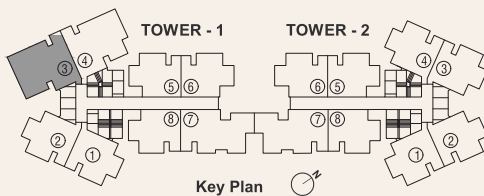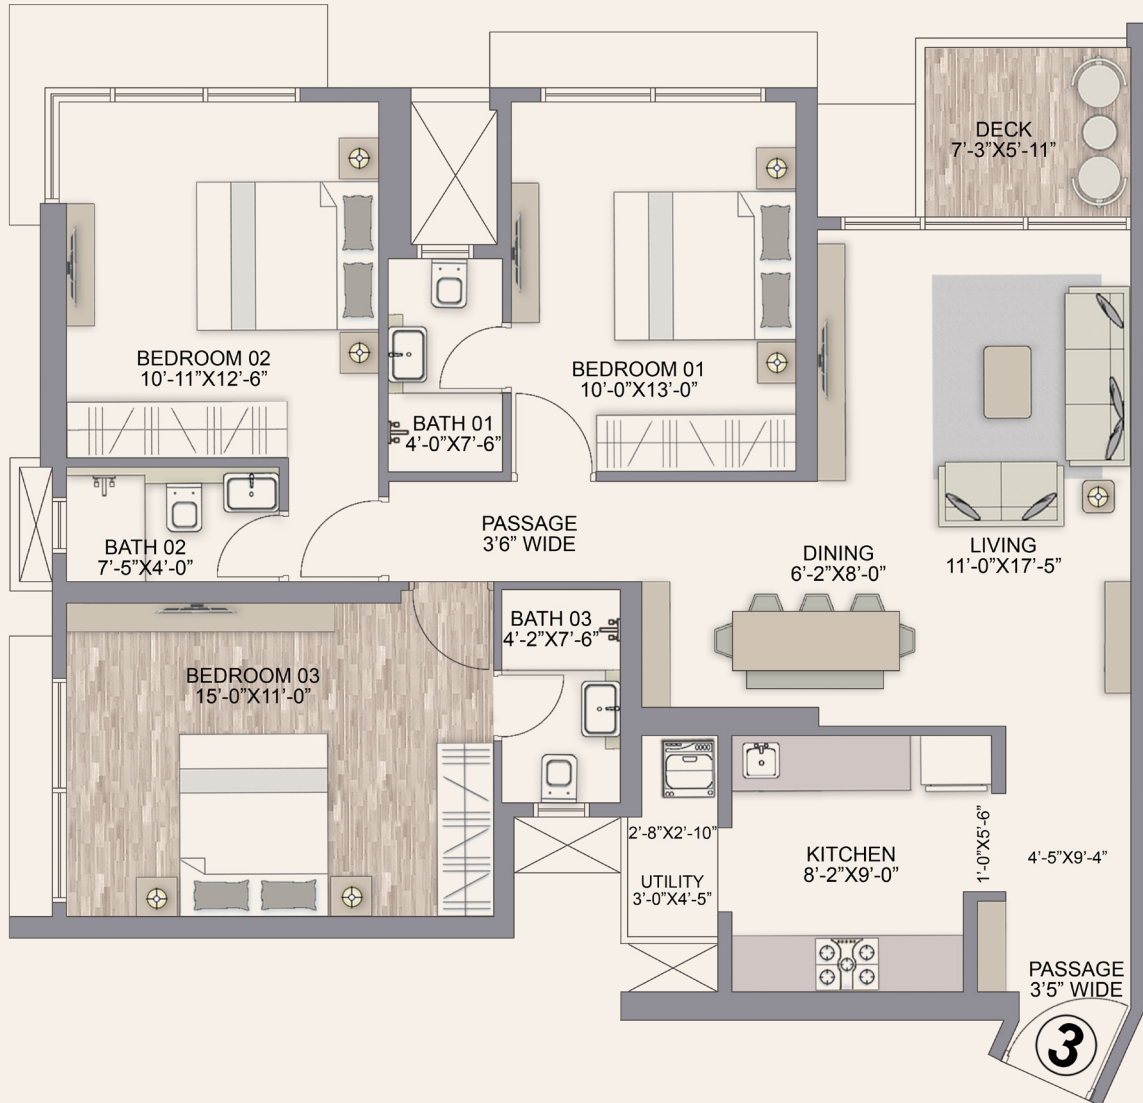

RERA CARPET AREA	ADDITIONAL AREA	TOTAL AREA
SQ.FT	SQ.FT	SQ.FT
1005	63	1068



Plan Not To Scale

*T&C Applied



CHANDAK



PROMISES MADE.PROMISES KEPT.

MahaRERA registration no. P51800048658
<https://maharera.maharashtra.gov.in>



2+2 JODI - 1451 SQ.FT.*

FURNITURE OPTION - 01

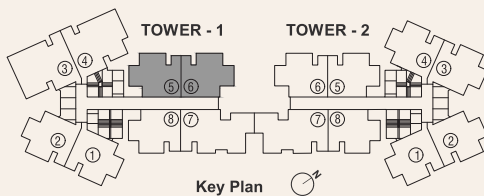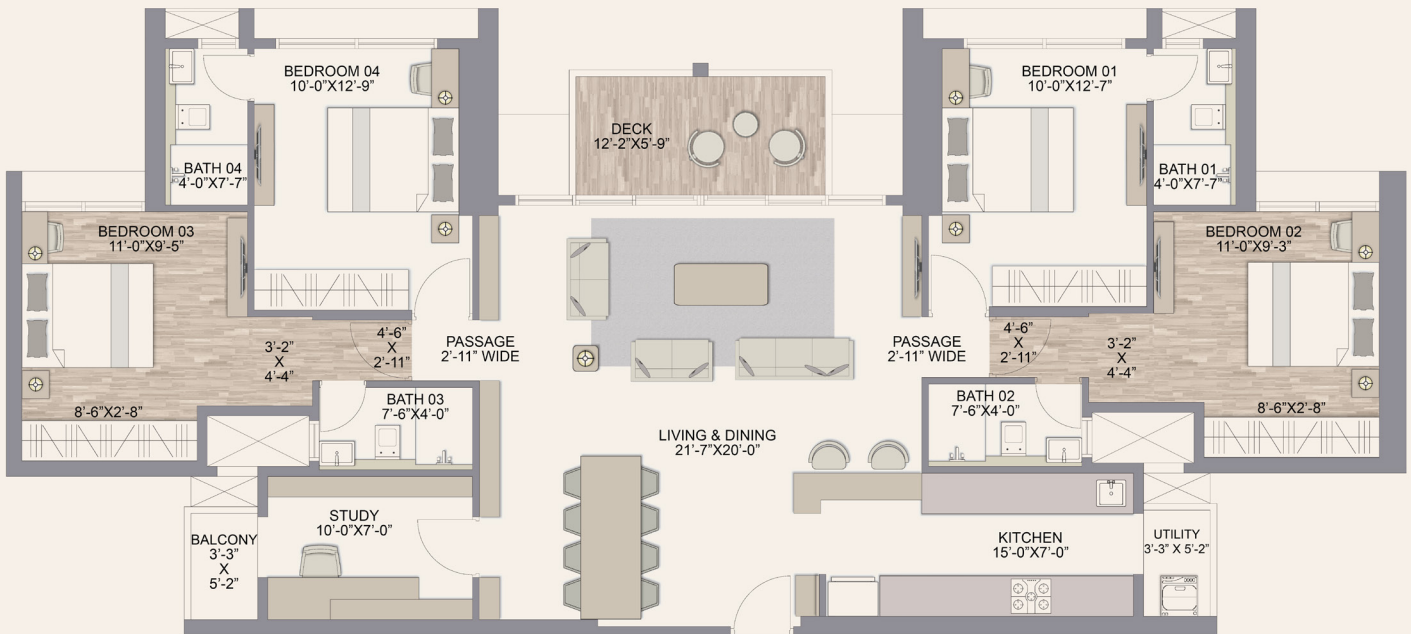

RERA CARPET AREA	ADDITIONAL AREA	TOTAL AREA
SQ.FT	SQ.FT	SQ.FT
1348	103	1451



Plan Not To Scale

*T&C Applied



CHANDAK



PROMISES MADE.PROMISES KEPT.

MahaRERA registration no. P51800048658
<https://maharera.maharashtra.gov.in>



2+2 JODI - 1451 SQ.FT.*

FURNITURE OPTION - 02 WITH SWING

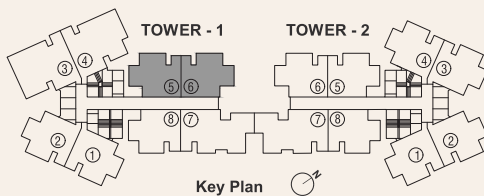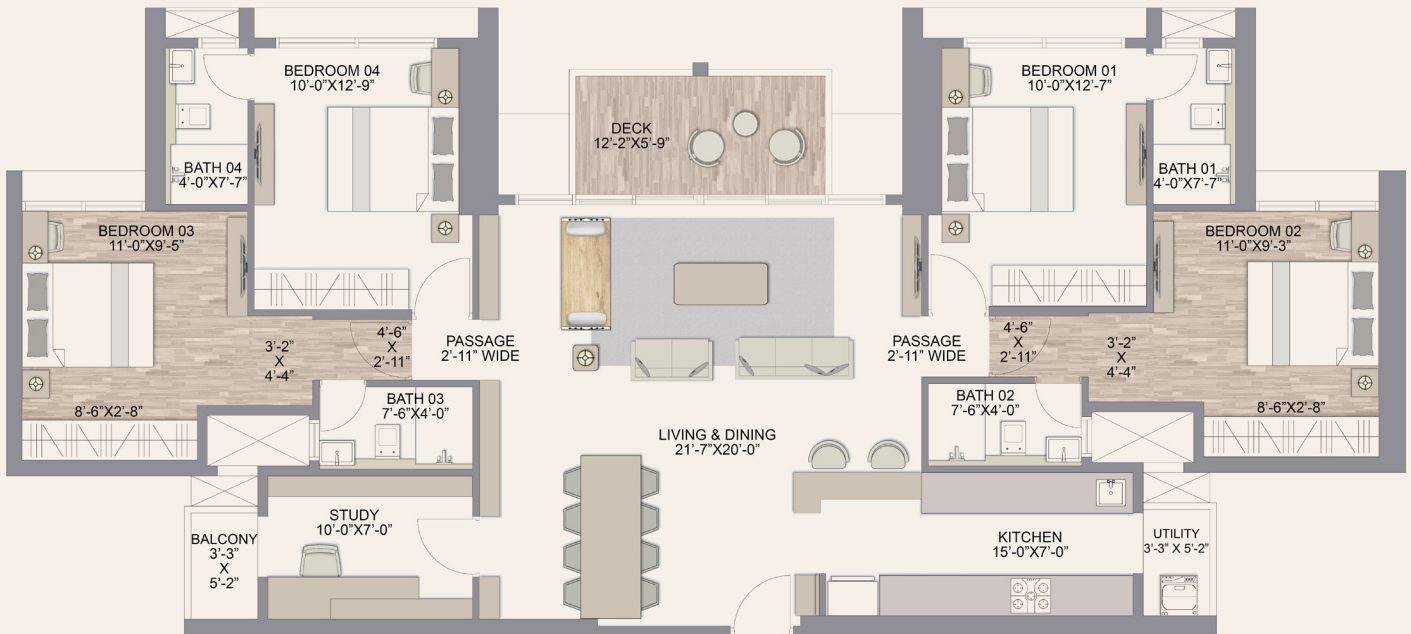

RERA CARPET AREA	ADDITIONAL AREA	TOTAL AREA
SQ.FT	SQ.FT	SQ.FT
1348	103	1451



Plan Not To Scale

*T&C Applied



CHANDAK



PROMISES MADE.PROMISES KEPT.

MahaRERA registration no. P51800048658
<https://maharera.maharashtra.gov.in>



2+2 JODI - 1495 SQ.FT.*

FURNITURE OPTION - 01

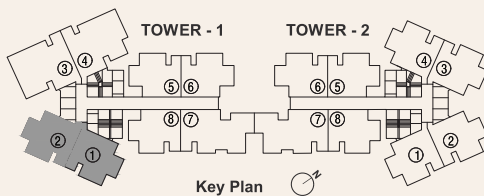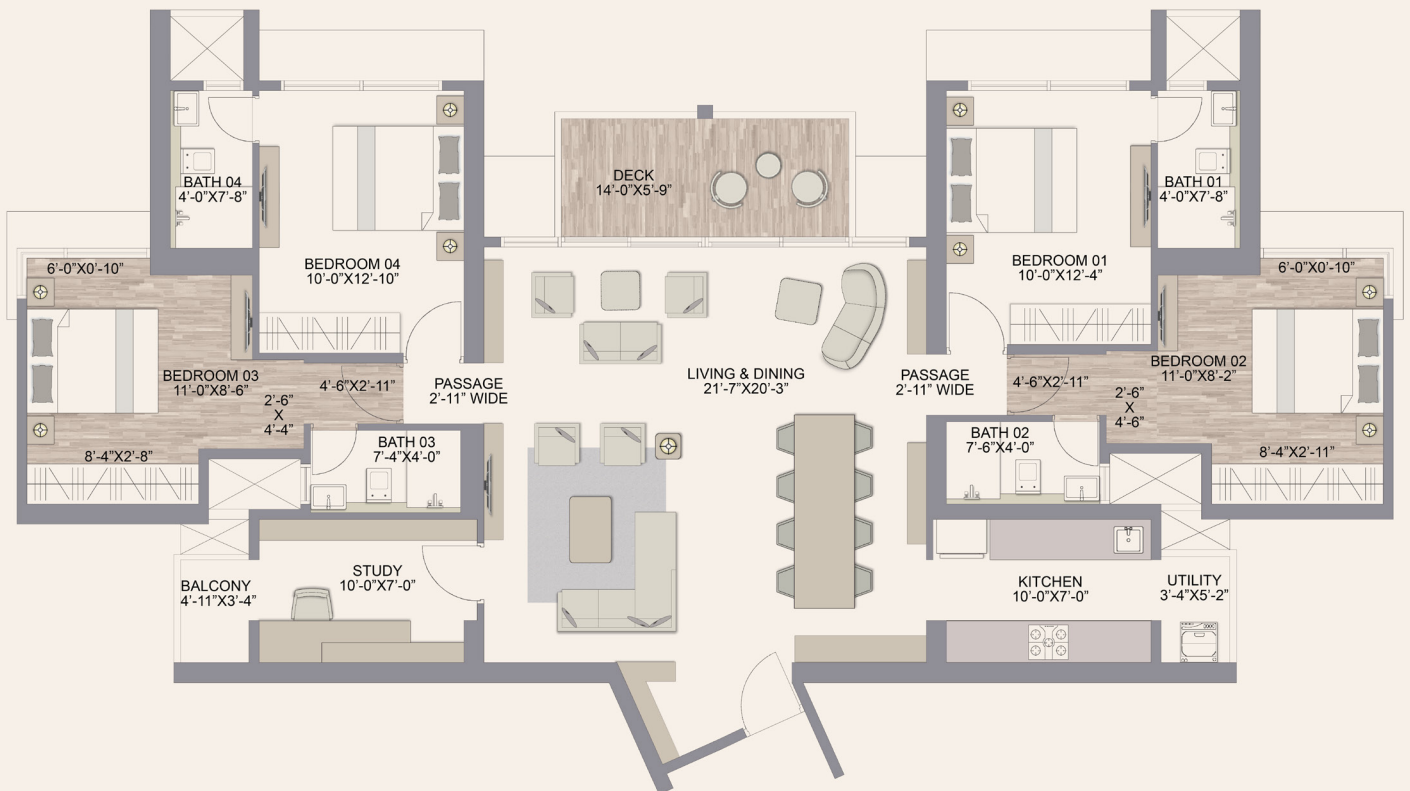

RERA CARPET AREA	ADDITIONAL AREA	TOTAL AREA
SQ.FT	SQ.FT	SQ.FT
1381	114	1495



Plan Not To Scale

*T&C Applied



CHANDAK



PROMISES MADE. PROMISES KEPT.

MahaRERA registration no. P51800048658
<https://maharera.maharashtra.gov.in>



2+2 JODI - 1495 SQ.FT.*

FURNITURE OPTION - 02 WITH SWING

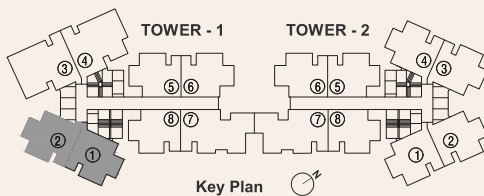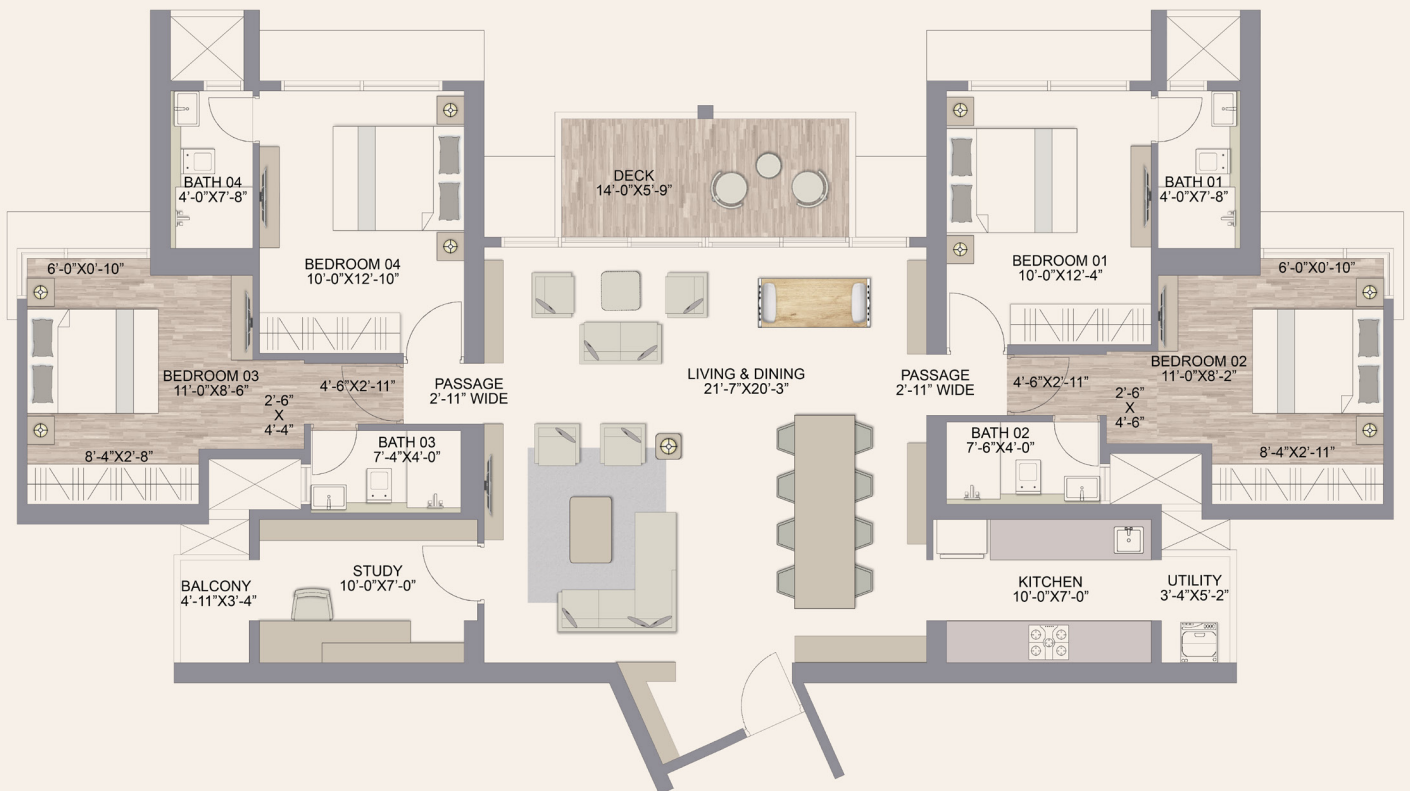

RERA CARPET AREA	ADDITIONAL AREA	TOTAL AREA
SQ.FT	SQ.FT	SQ.FT
1381	114	1495



Plan Not To Scale

*T&C Applied



CHANDAK



PROMISES MADE.PROMISES KEPT.

MahaRERA registration no. P51800048658
<https://maharera.maharashtra.gov.in>



3+2 JODI - 1761 SQ.FT.*

FURNITURE OPTION - 01

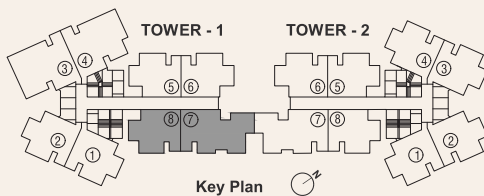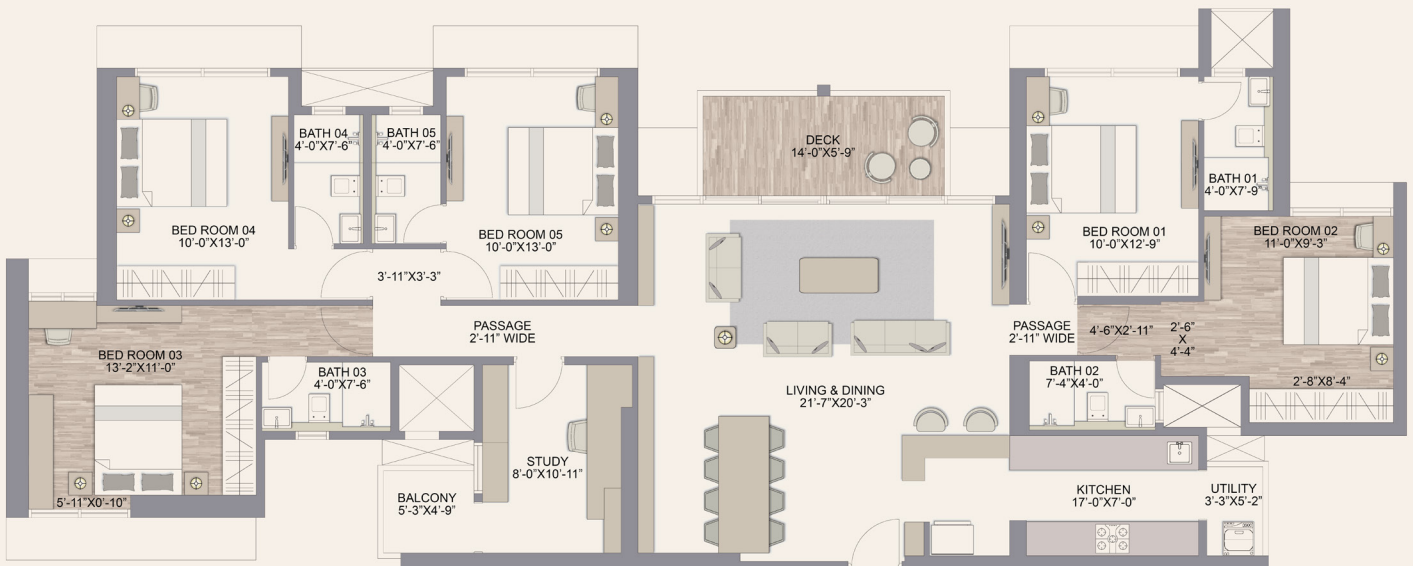

RERA CARPET AREA	ADDITIONAL AREA	TOTAL AREA
SQ.FT	SQ.FT	SQ.FT
1639	122	1761



Plan Not To Scale

*T&C Applied



CHANDAK



PROMISES MADE.PROMISES KEPT.

MahaRERA registration no. P51800048658
<https://maharera.maharashtra.gov.in>



3+2 JODI - 1761 SQ.FT.*

FURNITURE OPTION - 02 WITH SWING

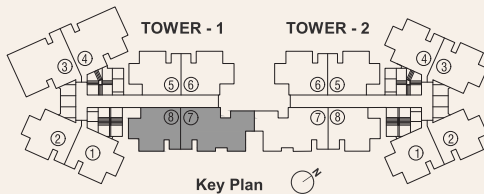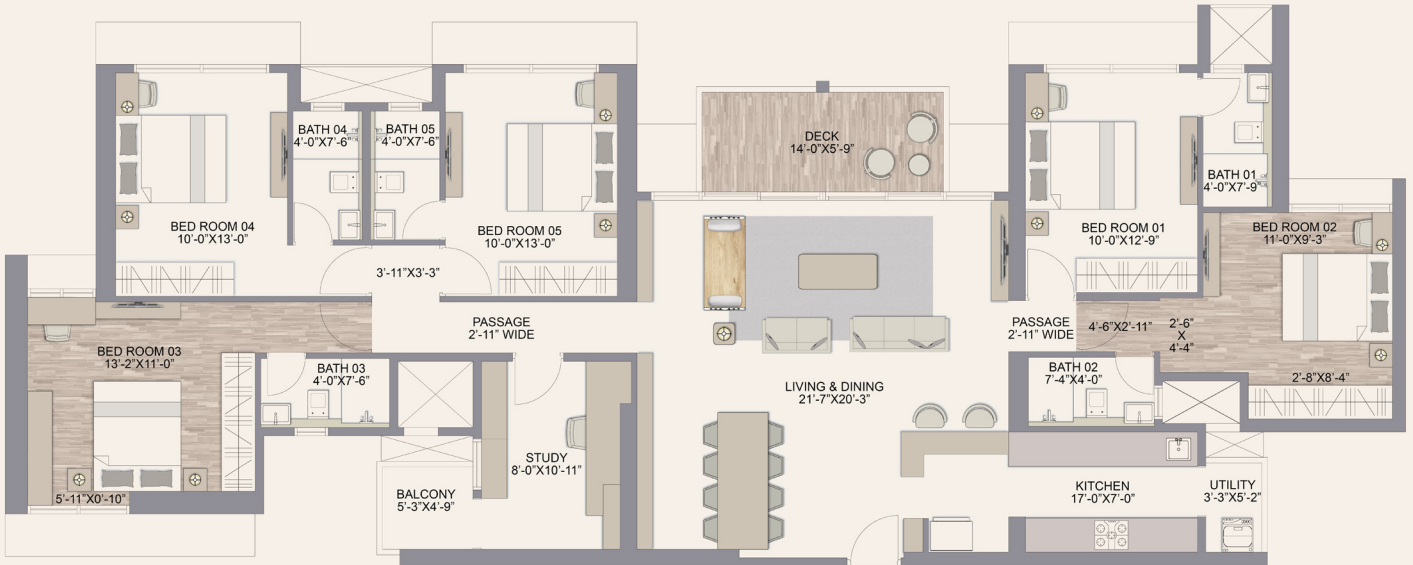

RERA CARPET AREA	ADDITIONAL AREA	TOTAL AREA
SQ.FT	SQ.FT	SQ.FT
1639	122	1761



Plan Not To Scale

*T&C Applied



CHANDAK



PROMISES MADE.PROMISES KEPT.

MahaRERA registration no. P51800048658
<https://maharera.maharashtra.gov.in>



3+2 JODI - 1761 SQ.FT.*

FURNITURE OPTION - 03

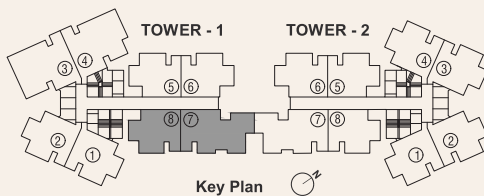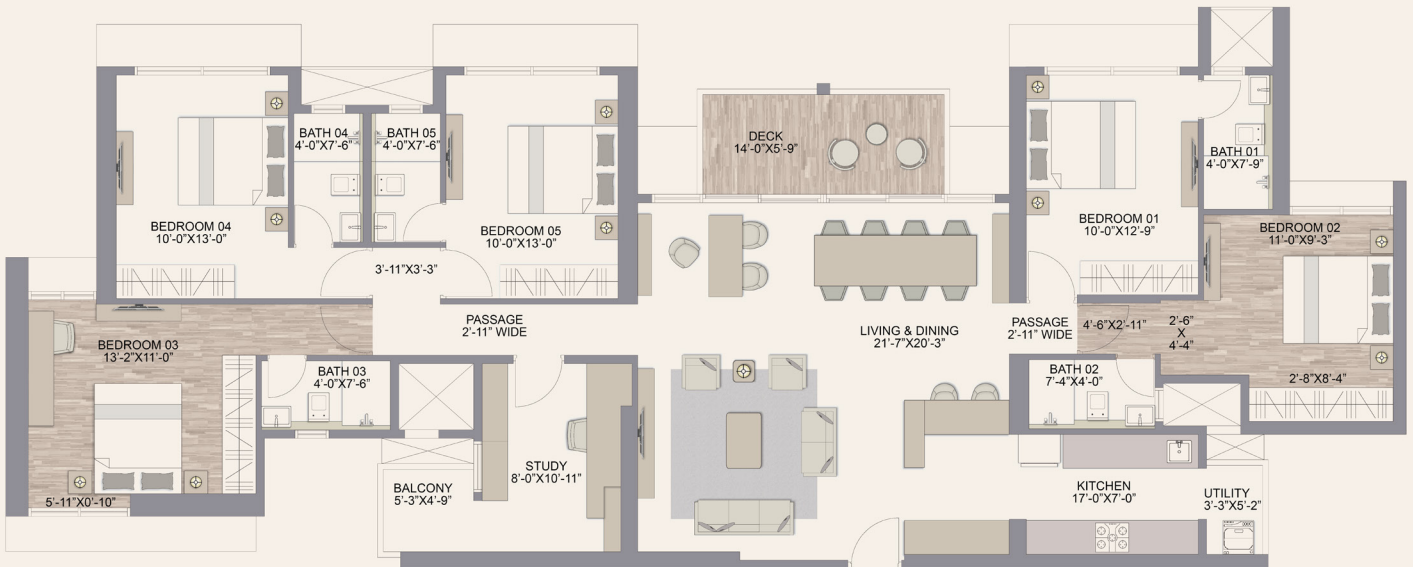

RERA CARPET AREA	ADDITIONAL AREA	TOTAL AREA
SQ.FT	SQ.FT	SQ.FT
1639	122	1761



Plan Not To Scale

*T&C Applied



CHANDAK



PROMISES MADE.PROMISES KEPT.

MahaRERA registration no. P51800048658
<https://maharera.maharashtra.gov.in>



3+2 JODI - 1761 SQ.FT.*

FURNITURE OPTION - 04 WITH SWING

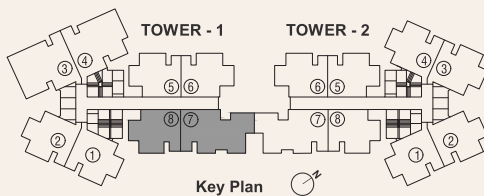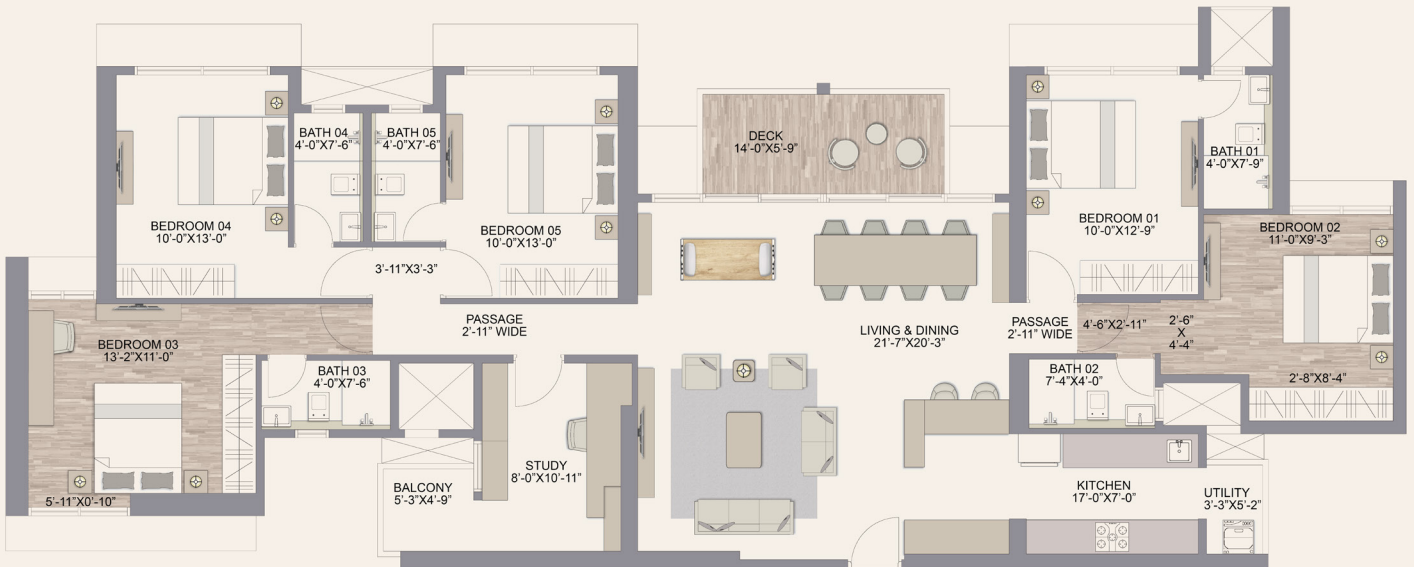

RERA CARPET AREA	ADDITIONAL AREA	TOTAL AREA
SQ.FT	SQ.FT	SQ.FT
1639	122	1761



Plan Not To Scale

*T&C Applied



CHANDAK



PROMISES MADE.PROMISES KEPT.

MahaRERA registration no. P51800048658
<https://maharera.maharashtra.gov.in>



3+3 JODI - 2113 SQ.FT.*

FURNITURE OPTION - 01

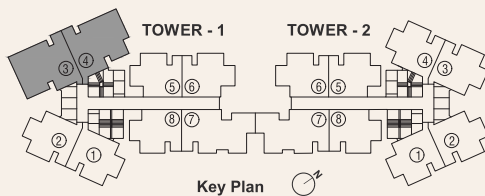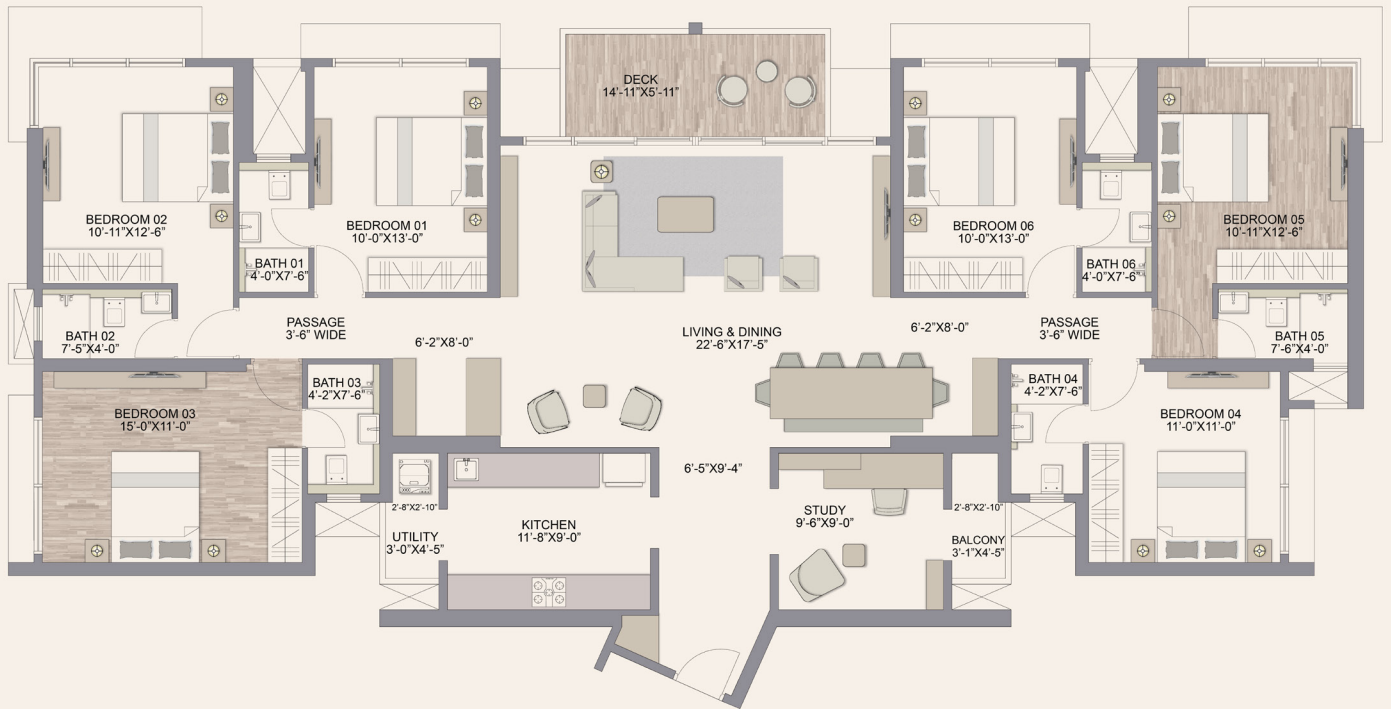

RERA CARPET AREA	ADDITIONAL AREA	TOTAL AREA
SQ.FT	SQ.FT	SQ.FT
1984	129	2113



Plan Not To Scale

*T&C Applied



CHANDAK



PROMISES MADE.PROMISES KEPT.

MahaRERA registration no. P51800048658
<https://maharera.maharashtra.gov.in>



3+3 JODI - 2113 SQ.FT.*

FURNITURE OPTION - 02 WITH SWING

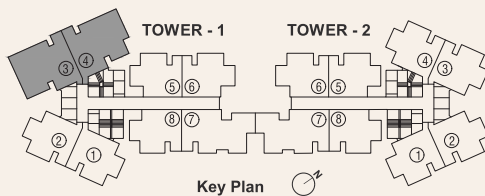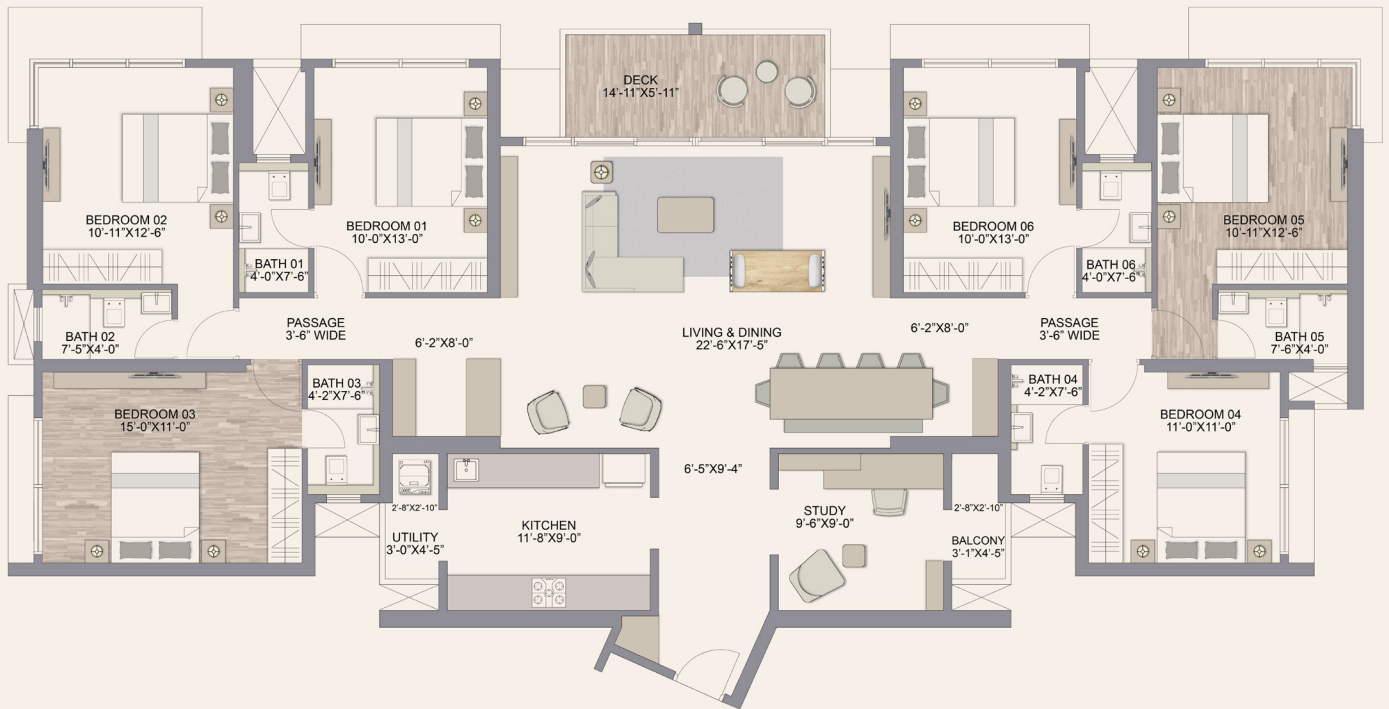

RERA CARPET AREA	ADDITIONAL AREA	TOTAL AREA
SQ.FT	SQ.FT	SQ.FT
1984	129	2113



Plan Not To Scale

*T&C Applied

MahaRERA registration no. P51800048658
<https://maharera.maharashtra.gov.in>

