




CHANDAK TREESOURUS

WHERE NATURE COMES HOME

TOWER 2 - FLOOR PLANS

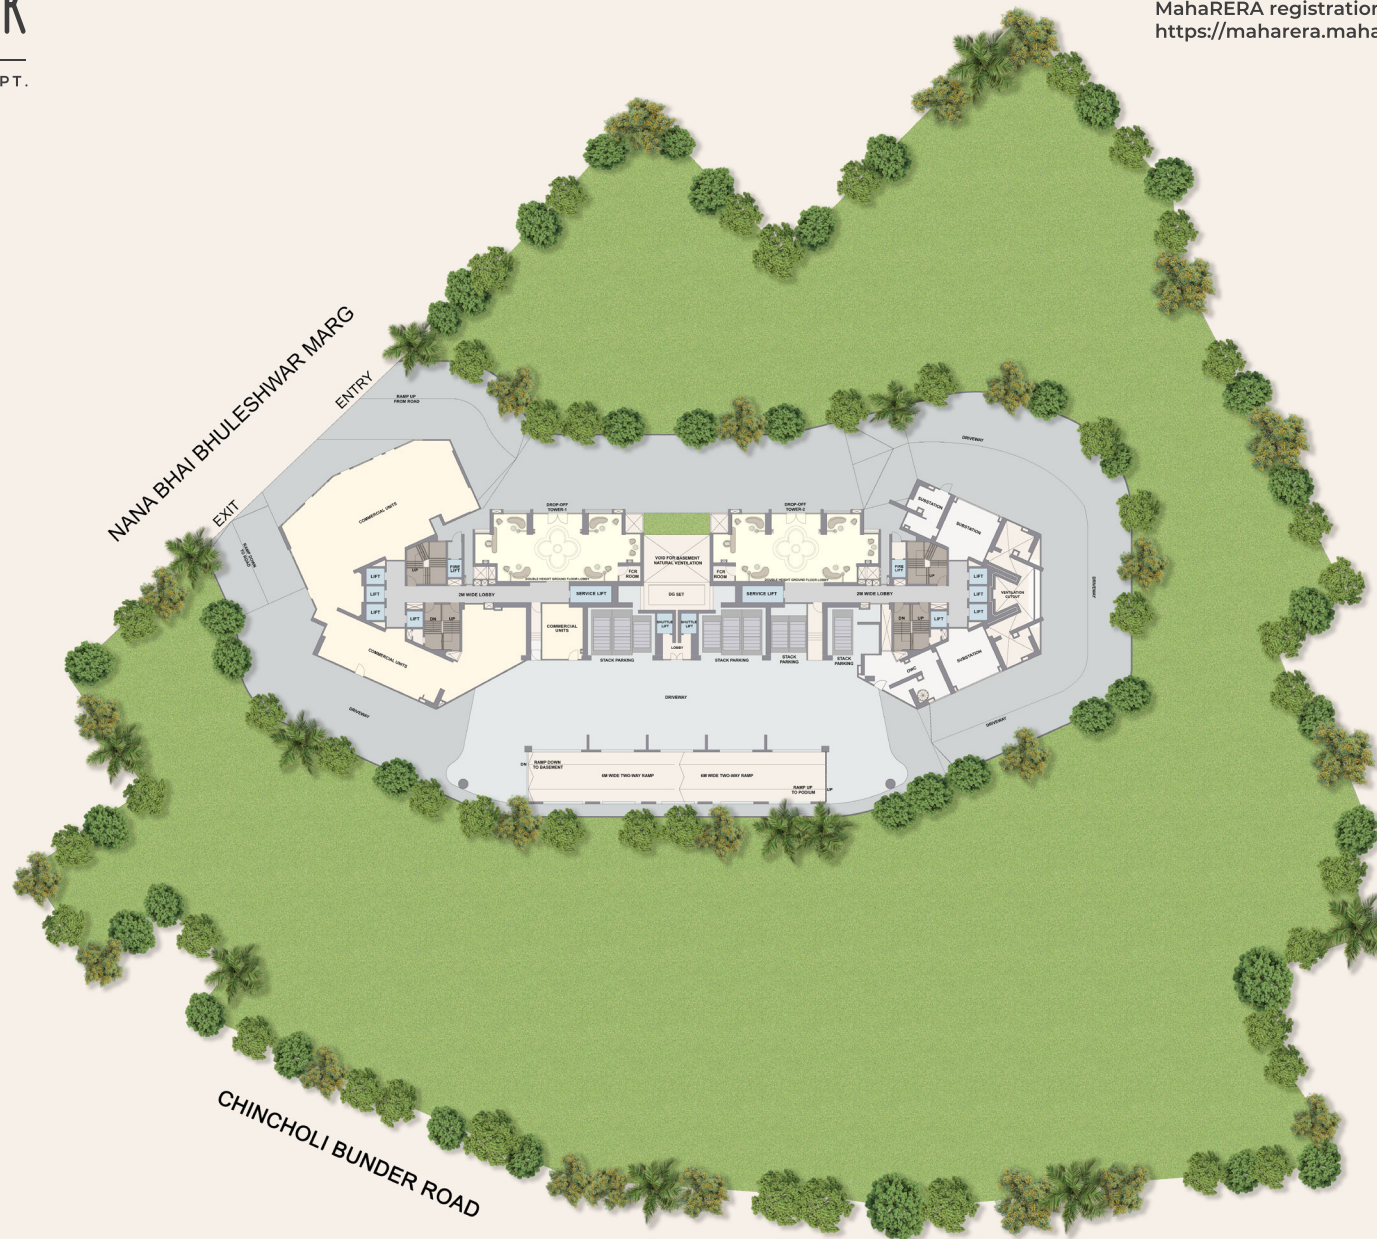




GROUND FLOOR





PODIUM 2ND TO 6TH & 8TH

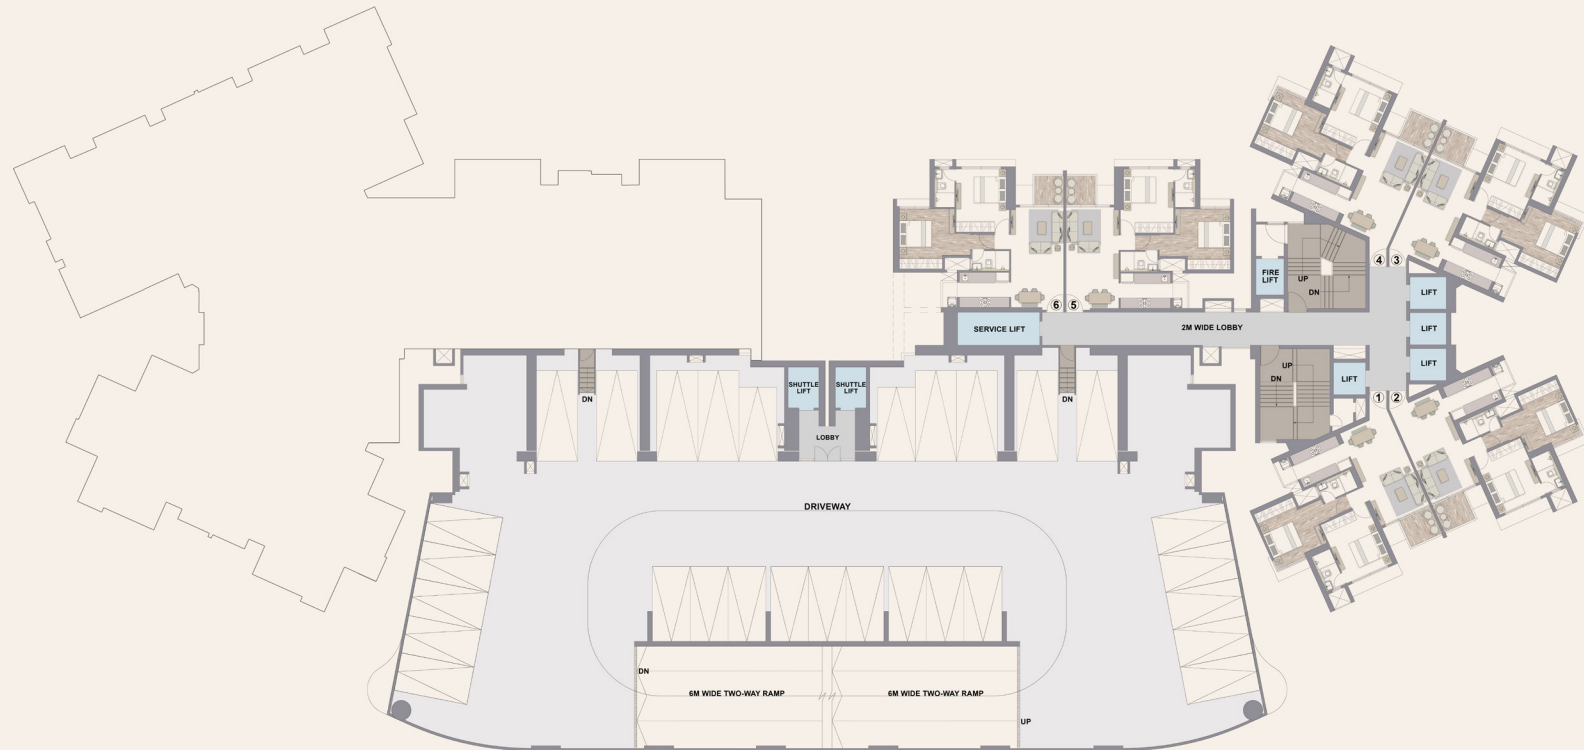

TOWER 2						
FLAT NO.	1	2	3	4	5	6
RERA CARPET AREA	689 sq.ft.	682 sq.ft.	682 sq.ft.	689 sq.ft.	672 sq.ft.	668 sq.ft.
ADDITIONAL AREA	55 sq.ft.	56 sq.ft.	56 sq.ft.	55 sq.ft.	50 sq.ft.	50 sq.ft.
TOTAL AREA	744 sq.ft.	738 sq.ft.	738 sq.ft.	744 sq.ft.	722 sq.ft.	718 sq.ft.





REFUGE PLAN - 7TH FLOOR




TOWER 2				
FLAT NO.	1	2	3	4
RERA CARPET AREA	689 sq.ft.	682 sq.ft.	682 sq.ft.	689 sq.ft.
ADDITIONAL AREA	55 sq.ft.	56 sq.ft.	56 sq.ft.	55 sq.ft.
TOTAL AREA	744 sq.ft.	738 sq.ft.	738 sq.ft.	744 sq.ft.






PODIUM - 9TH & 10TH FLOOR

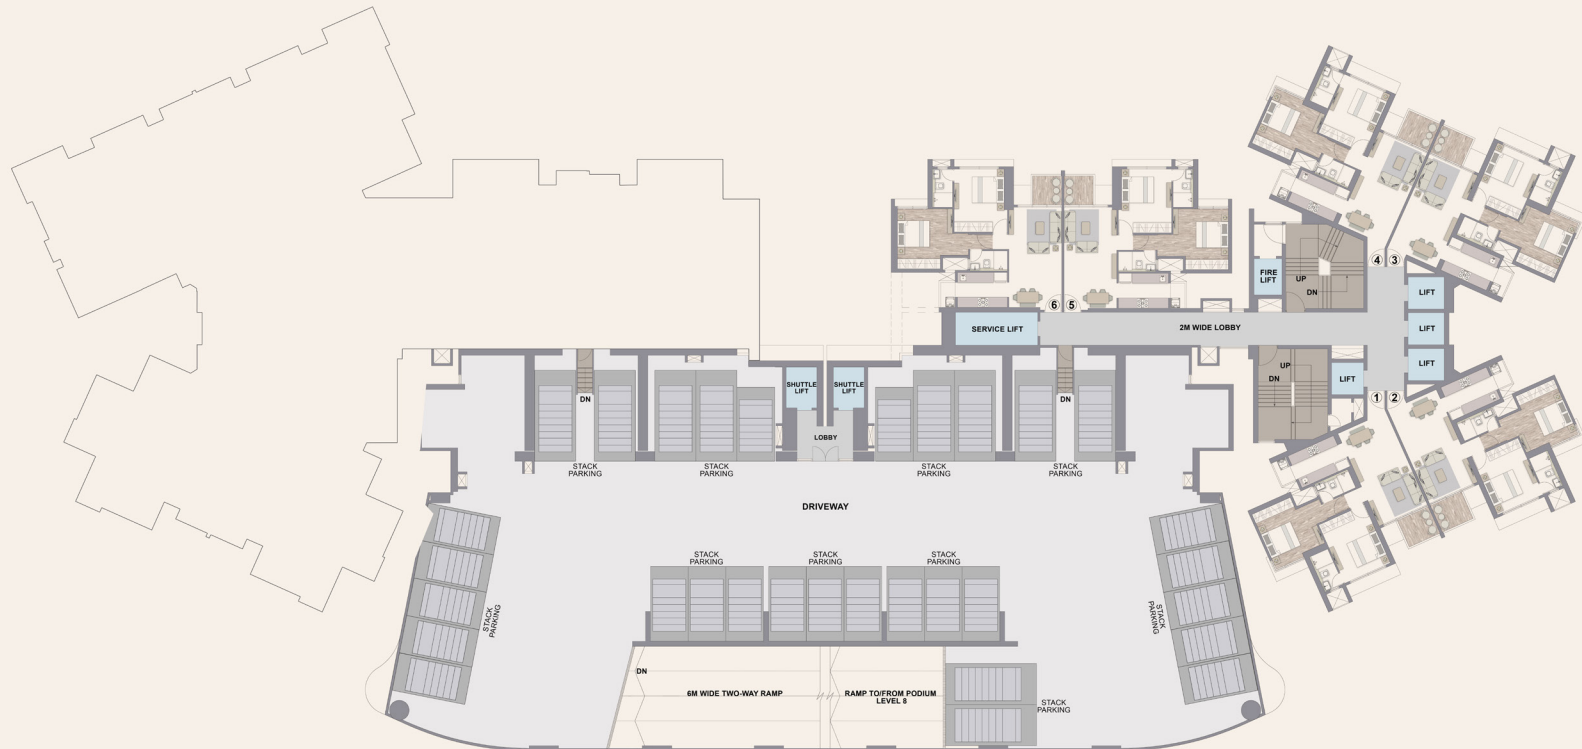

TOWER 2						
FLAT NO.	1	2	3	4	5	6
RERA CARPET AREA	689 sq.ft.	682 sq.ft.	682 sq.ft.	689 sq.ft.	672 sq.ft.	668 sq.ft.
ADDITIONAL AREA	55 sq.ft.	56 sq.ft.	56 sq.ft.	55 sq.ft.	50 sq.ft.	50 sq.ft.
TOTAL AREA	744 sq.ft.	738 sq.ft.	738 sq.ft.	744 sq.ft.	722 sq.ft.	718 sq.ft.



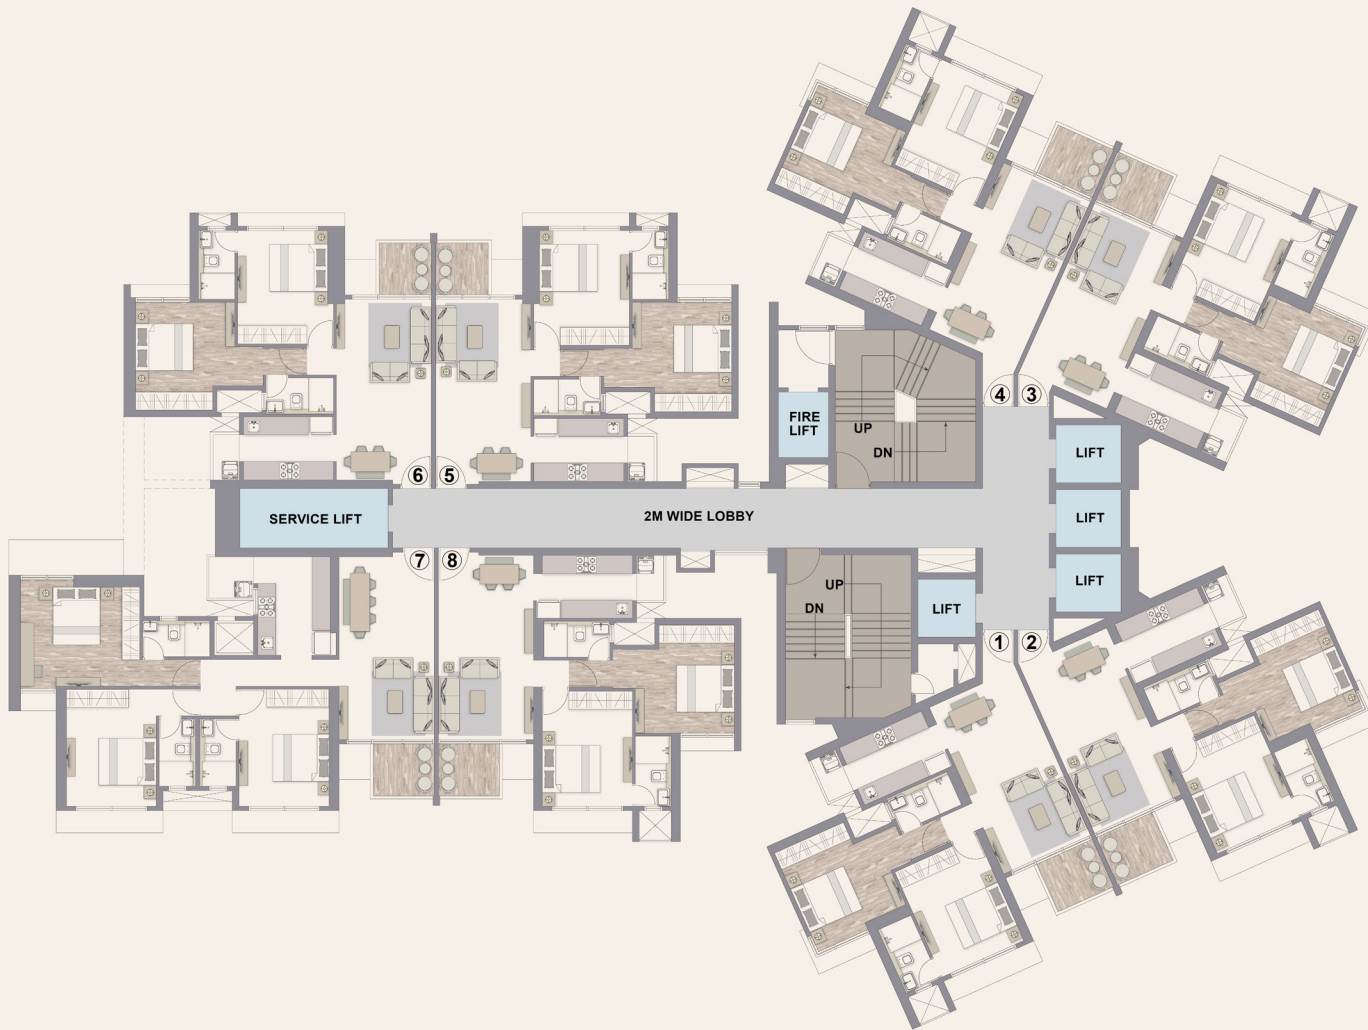

TYPICAL PLAN TOWER - 2

FLAT NO.	RERA CARPET AREA	ADDITIONAL AREA	TOTAL AREA
1	689 sq.ft.	55 sq.ft.	744 sq.ft.
2	682 sq.ft.	56 sq.ft.	738 sq.ft.
3	682 sq.ft.	56 sq.ft.	738 sq.ft.
4	689 sq.ft.	55 sq.ft.	744 sq.ft.
5	672 sq.ft.	50 sq.ft.	722 sq.ft.
6	668 sq.ft.	50 sq.ft.	718 sq.ft.
7	955 sq.ft.	64 sq.ft.	1019 sq.ft.
8	676 sq.ft.	55 sq.ft.	731 sq.ft.



REFUGE PLAN - TYPICAL 14TH 21ST, 28TH, 35TH FLOOR



TOWER 2						
FLAT NO.	1	2	3	4	7	8
RERA CARPET AREA	689 sq.ft.	682 sq.ft.	682 sq.ft.	689 sq.ft.	955 sq.ft.	676 sq.ft.
ADDITIONAL AREA	55 sq.ft.	56 sq.ft.	56 sq.ft.	55 sq.ft.	64 sq.ft.	55 sq.ft.
TOTAL AREA	744 sq.ft.	738 sq.ft.	738 sq.ft.	744 sq.ft.	1019 sq.ft.	731 sq.ft.






AMENITY FLOOR





TERRACE PLAN

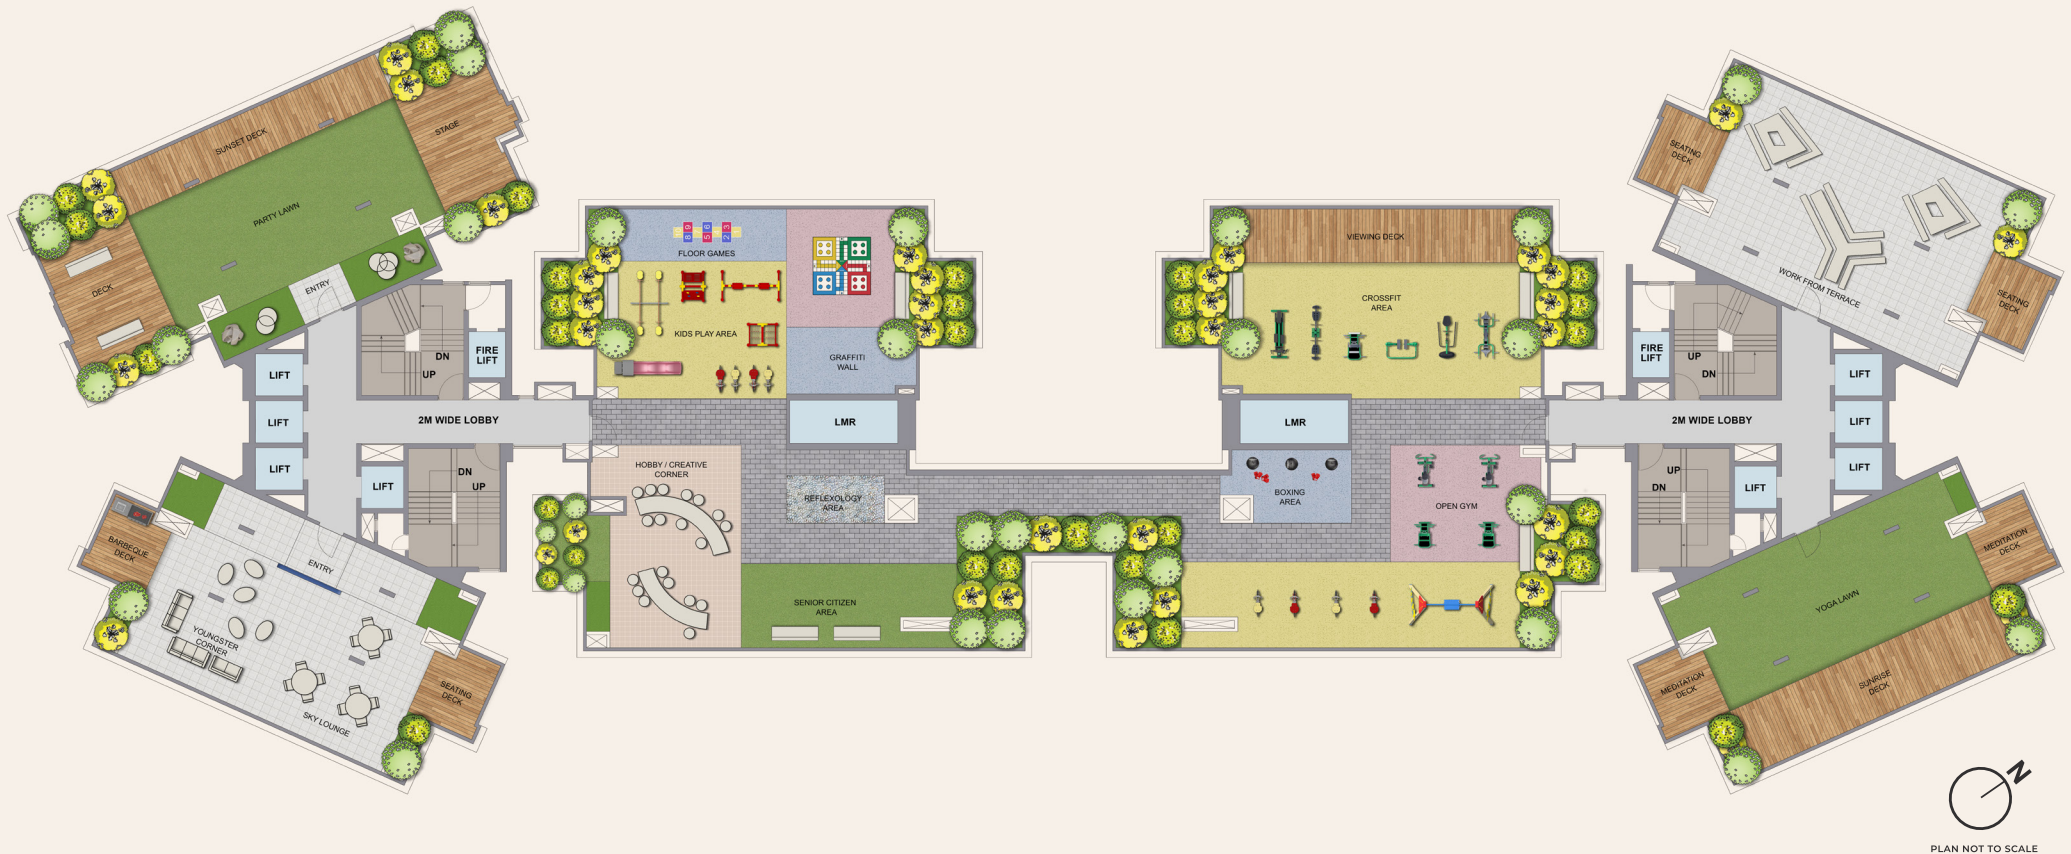

PLAN NOT TO SCALE





CHANDAK

PROMISES MADE. PROMISES KEPT.

MahaRERA registration no. P51800048658
<https://maharera.maharashtra.gov.in>



2 BHK - 718 SQ.FT.*

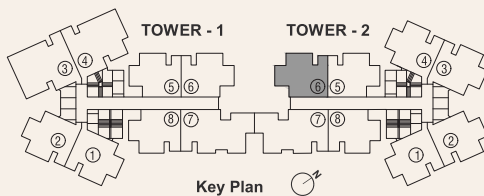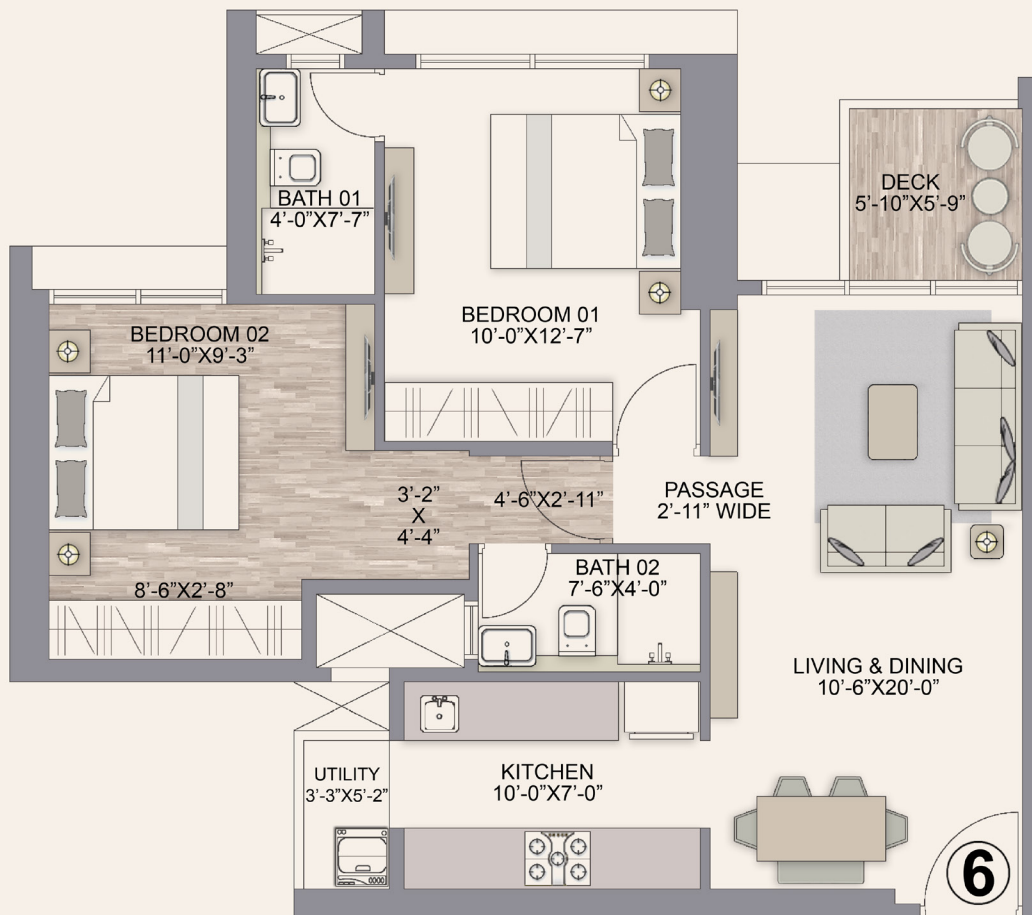

RERA CARPET AREA	ADDITIONAL AREA	TOTAL AREA
SQ.FT	SQ.FT	SQ.FT
668	50	718



Plan Not To Scale

*T&C Applied





CHANDAK

PROMISES MADE. PROMISES KEPT.

MahaRERA registration no. P51800048658
<https://maharera.maharashtra.gov.in>



2 BHK - 722 SQ.FT.*

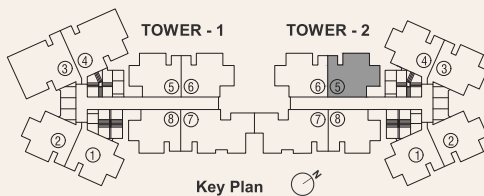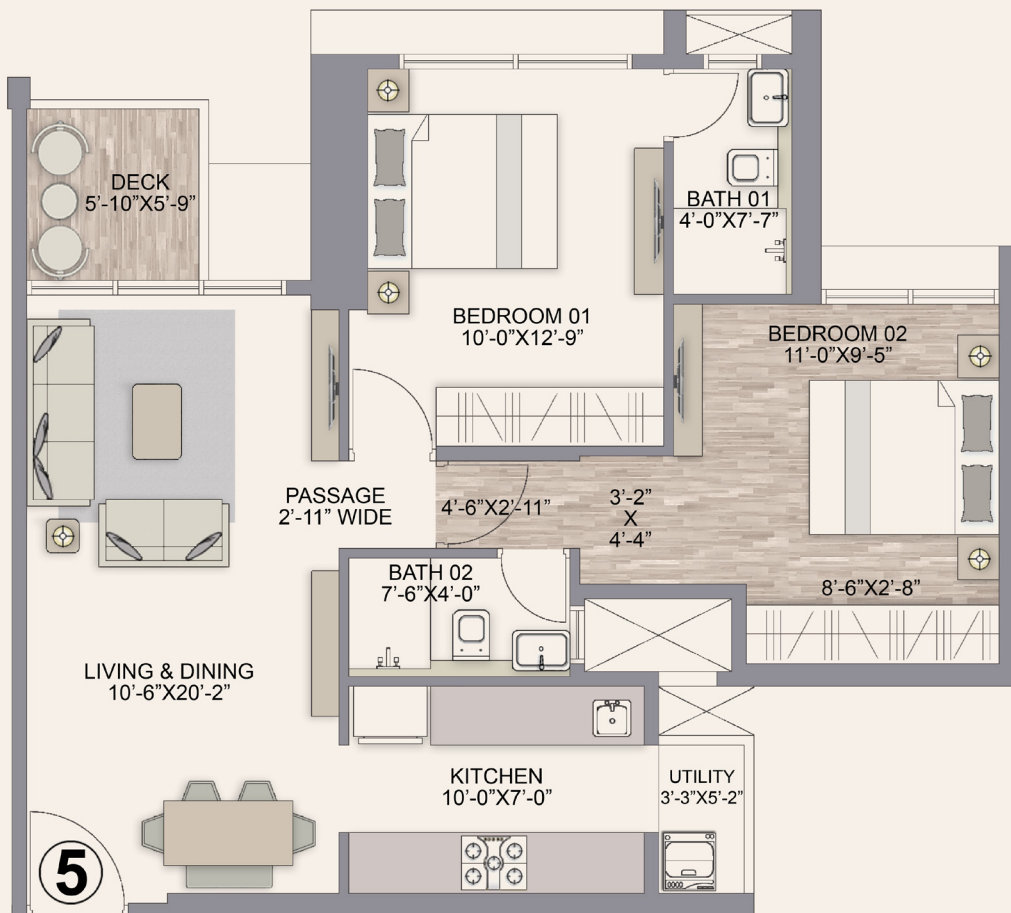

RERA CARPET AREA	ADDITIONAL AREA	TOTAL AREA
SQ.FT	SQ.FT	SQ.FT
672	50	722



Plan Not To Scale

*T&C Applied





CHANDAK

PROMISES MADE. PROMISES KEPT.

MahaRERA registration no. P51800048658
<https://maharera.maharashtra.gov.in>



2 BHK - 731 SQ.FT.*

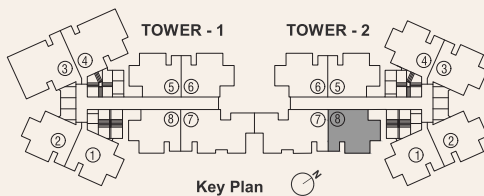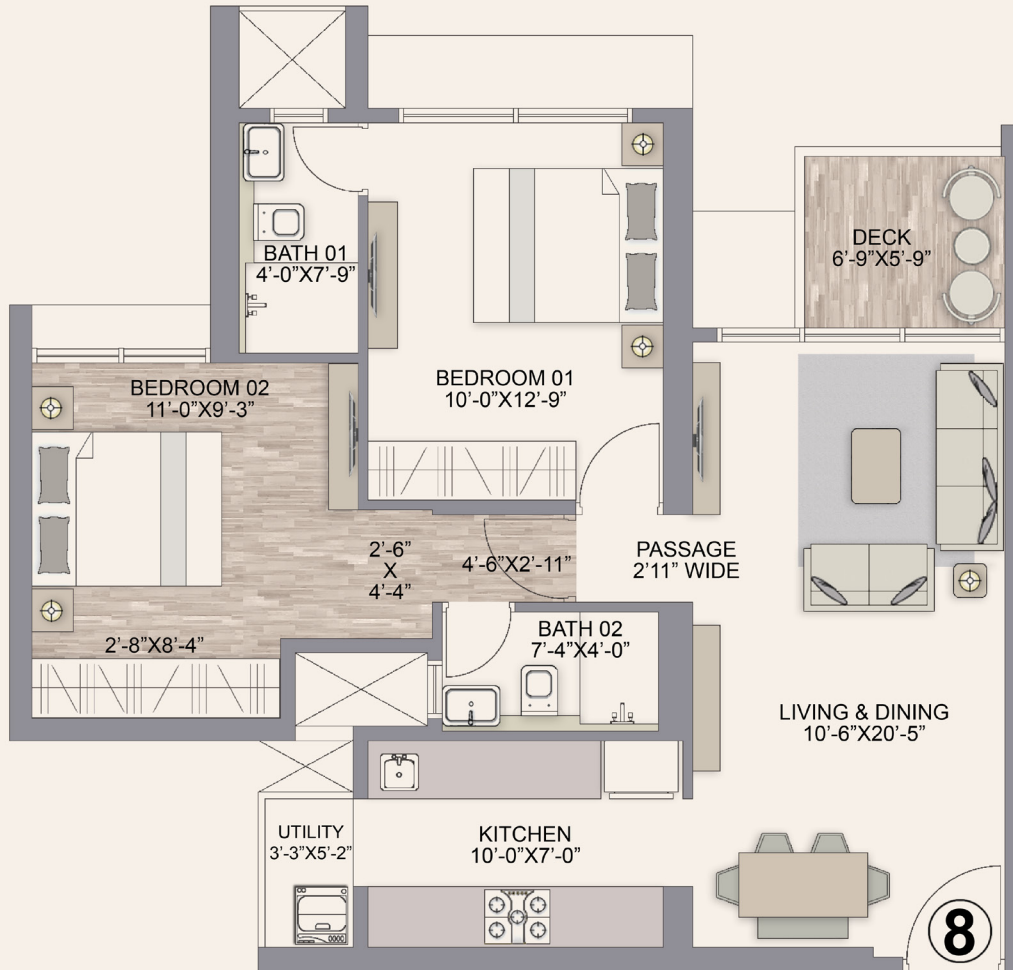

RERA CARPET AREA	ADDITIONAL AREA	TOTAL AREA
SQ.FT	SQ.FT	SQ.FT
676	55	731



Plan Not To Scale

*T&C Applied





CHANDAK

PROMISES MADE.PROMISES KEPT.

MahaRERA registration no. P51800048658
<https://maharera.maharashtra.gov.in>



2 BHK - 738 SQ.FT.*

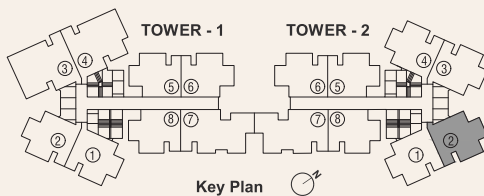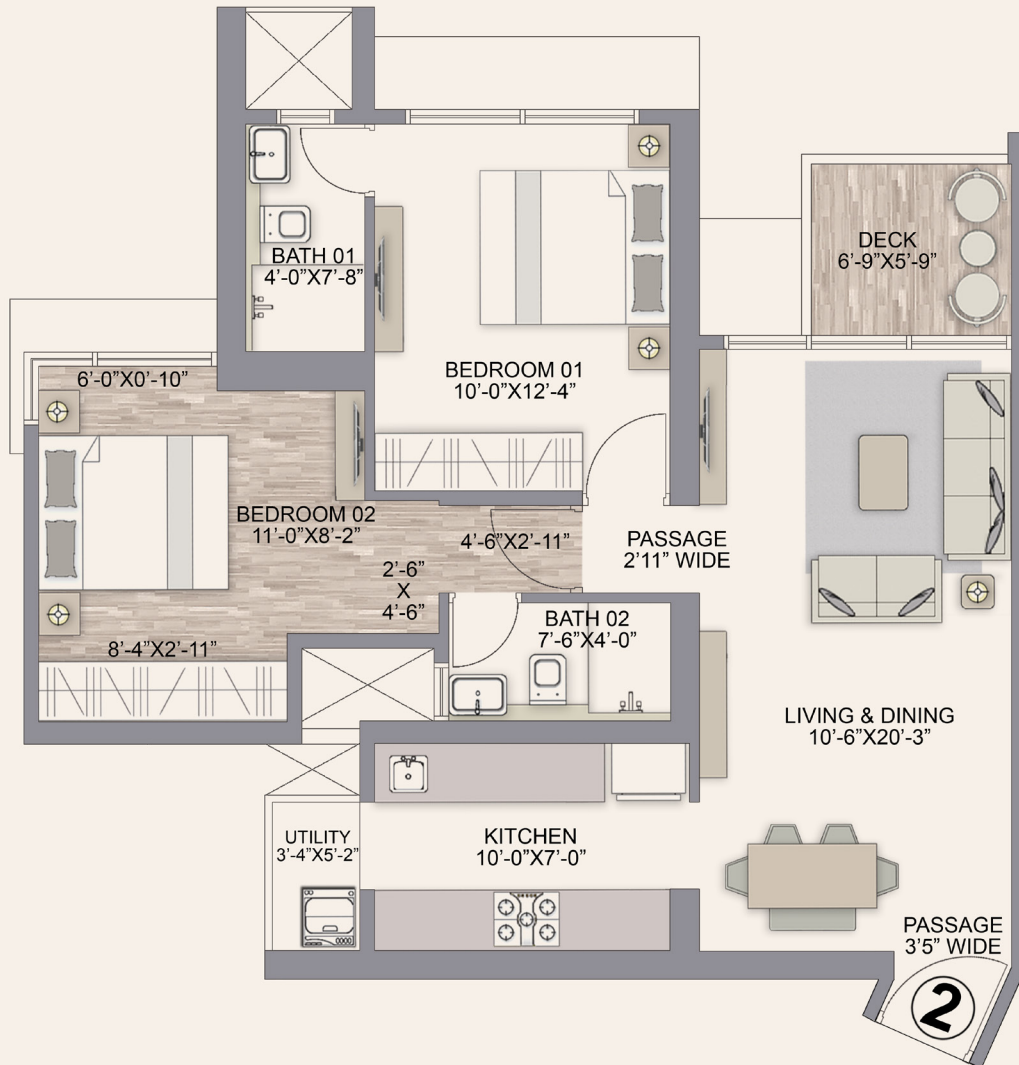

RERA CARPET AREA	ADDITIONAL AREA	TOTAL AREA
SQ.FT	SQ.FT	SQ.FT
682	56	738



*T&C Applied





CHANDAK

PROMISES MADE. PROMISES KEPT.

MahaRERA registration no. P51800048658
<https://maharera.maharashtra.gov.in>



2 BHK - 738 SQ.FT.*

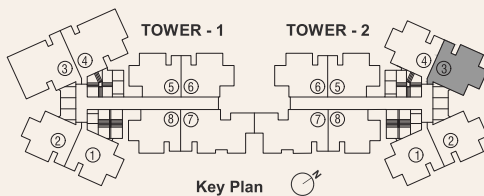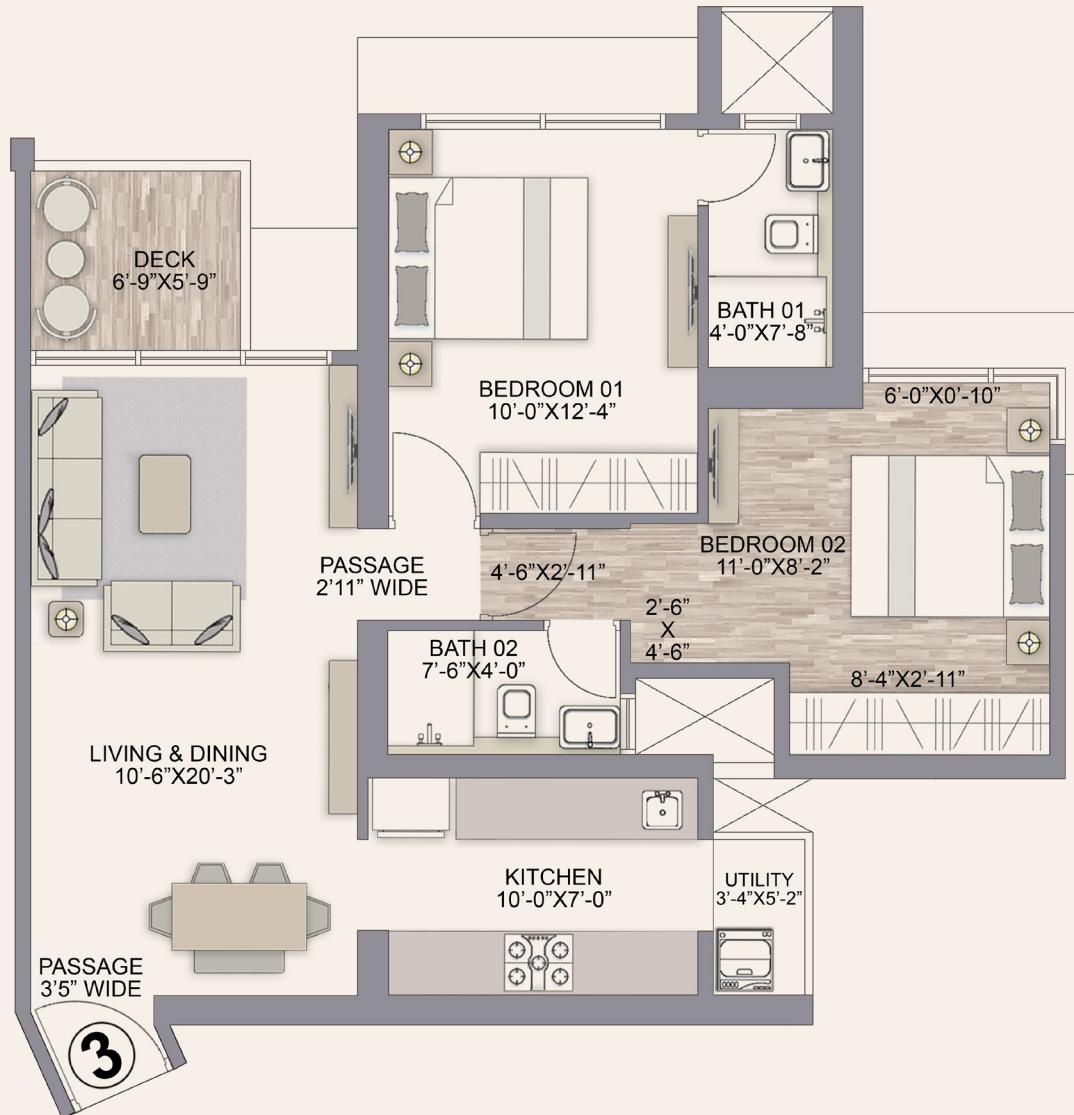

RERA CARPET AREA	ADDITIONAL AREA	TOTAL AREA
SQ.FT	SQ.FT	SQ.FT
682	56	738



Plan Not To Scale

*T&C Applied





CHANDAK

PROMISES MADE. PROMISES KEPT.

MahaRERA registration no. P51800048658
<https://maharera.maharashtra.gov.in>



2 BHK - 744 SQ.FT.*

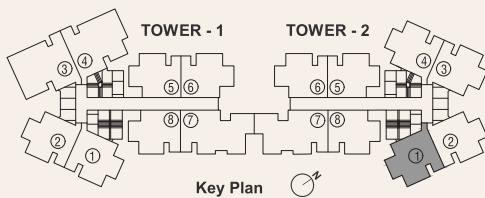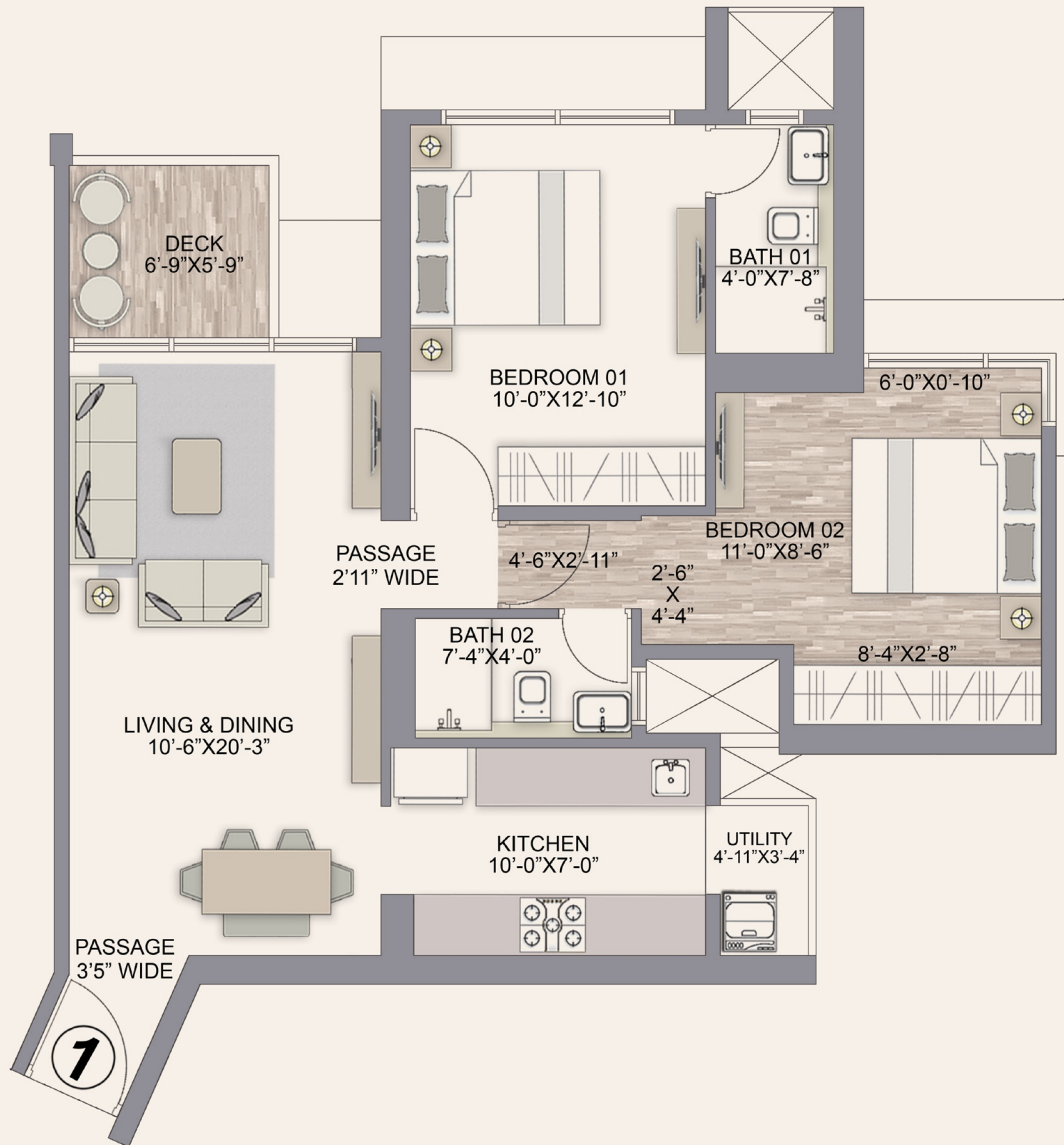

RERA CARPET AREA	ADDITIONAL AREA	TOTAL AREA
SQ.FT	SQ.FT	SQ.FT
689	55	744



Plan Not To Scale

*T&C Applied





CHANDAK

PROMISES MADE. PROMISES KEPT.

MahaRERA registration no. P51800048658
<https://maharera.maharashtra.gov.in>



2 BHK - 744 SQ.FT.*

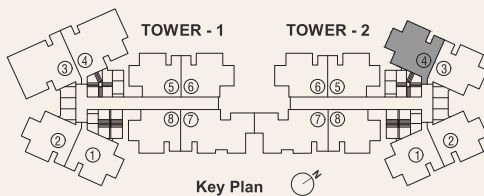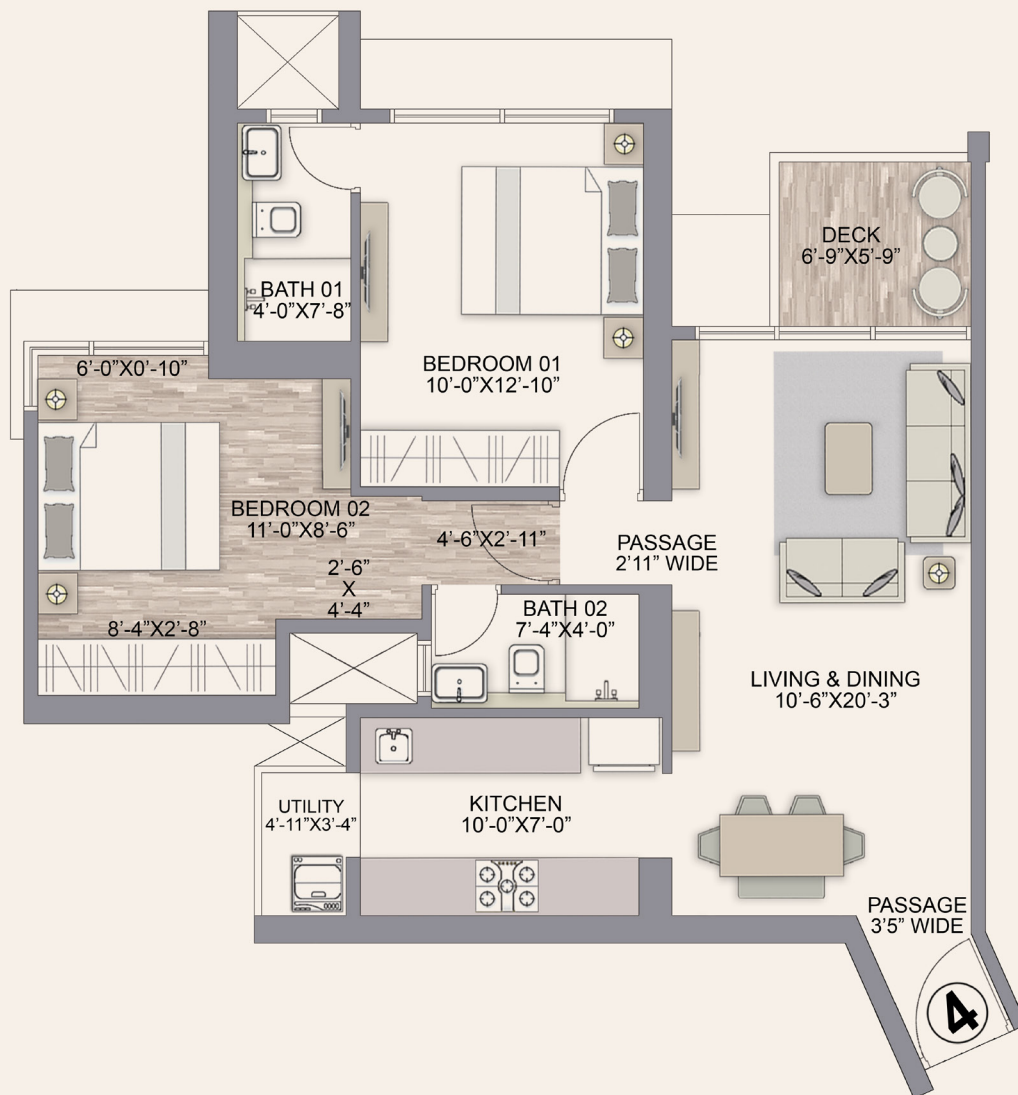

RERA CARPET AREA	ADDITIONAL AREA	TOTAL AREA
SQ.FT	SQ.FT	SQ.FT
689	55	744



Plan Not To Scale

*T&C Applied





CHANDAK

PROMISES MADE. PROMISES KEPT.

MahaRERA registration no. P51800048658
<https://maharera.maharashtra.gov.in>



3 BHK - 1019 SQ.FT.*

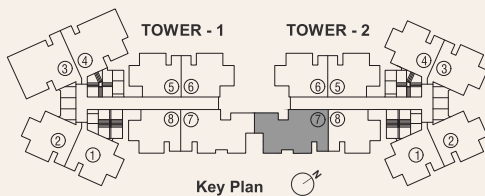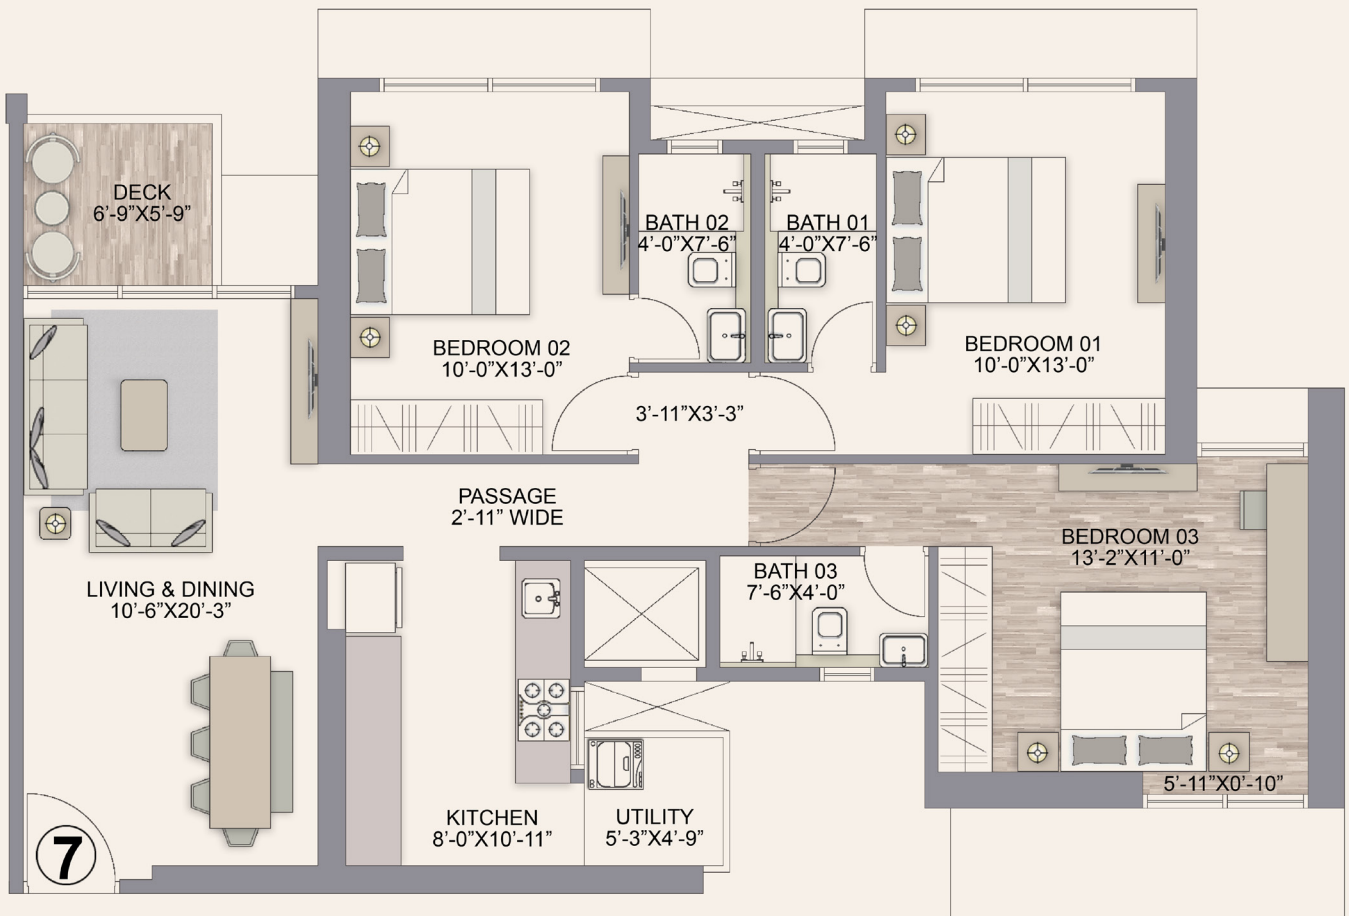

RERA CARPET AREA	ADDITIONAL AREA	TOTAL AREA
SQ.FT	SQ.FT	SQ.FT
955	64	1019



*T&C Applied



CHANDAK



PROMISES MADE. PROMISES KEPT.

MahaRERA registration no. P51800048658
<https://maharera.maharashtra.gov.in>



JODI - 1495 SQ.FT.*

FURNITURE OPTION - 01

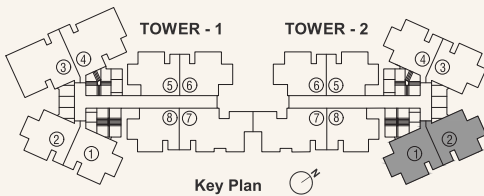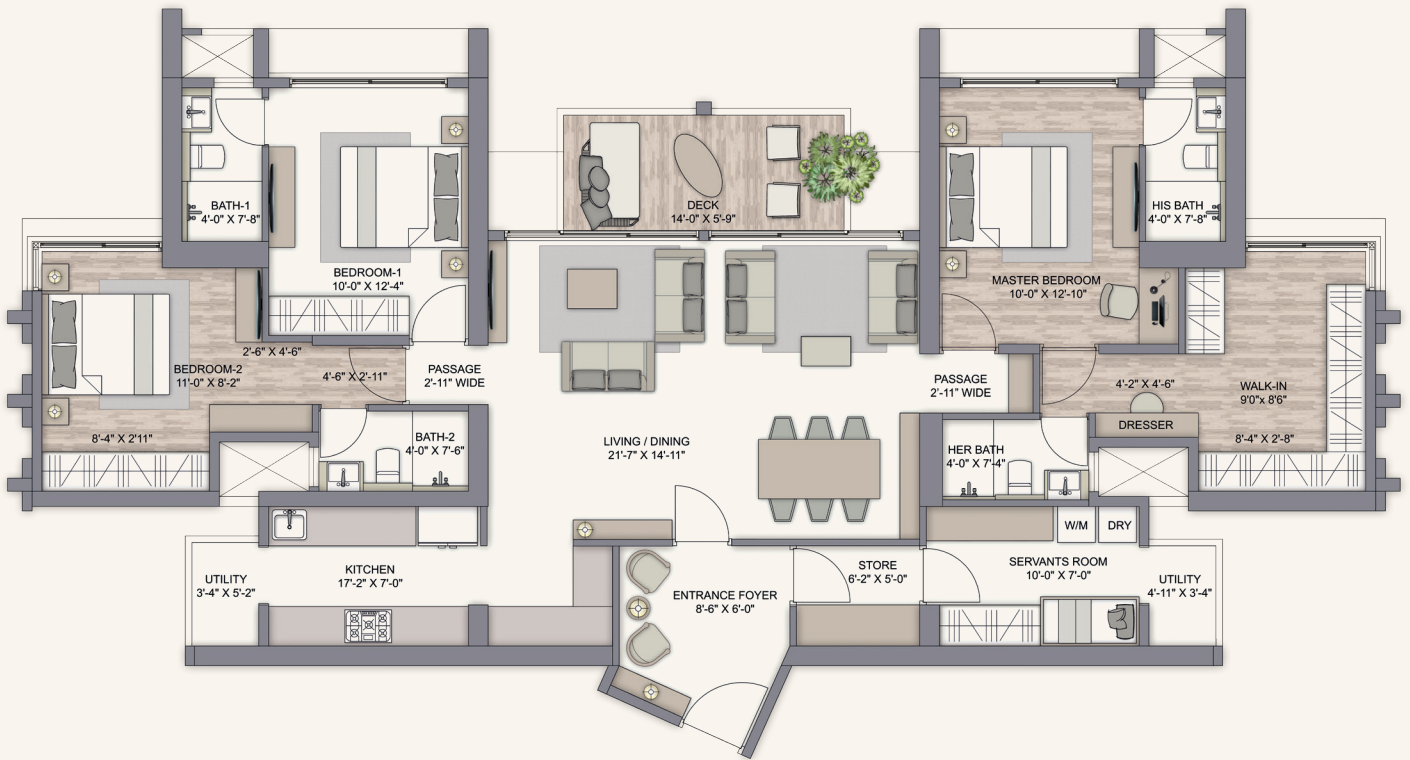

RERA CARPET AREA	ADDITIONAL AREA	TOTAL AREA
SQ.FT	SQ.FT	SQ.FT
1381	114	1495



*T&C Applied



CHANDAK



PROMISES MADE. PROMISES KEPT.

MahaRERA registration no. P51800048658
<https://maharera.maharashtra.gov.in>



JODI - 1495 SQ.FT.*

FURNITURE OPTION - 02

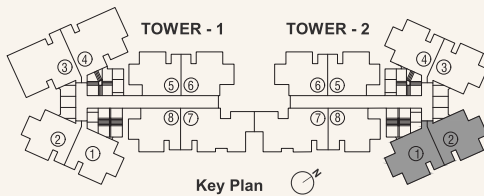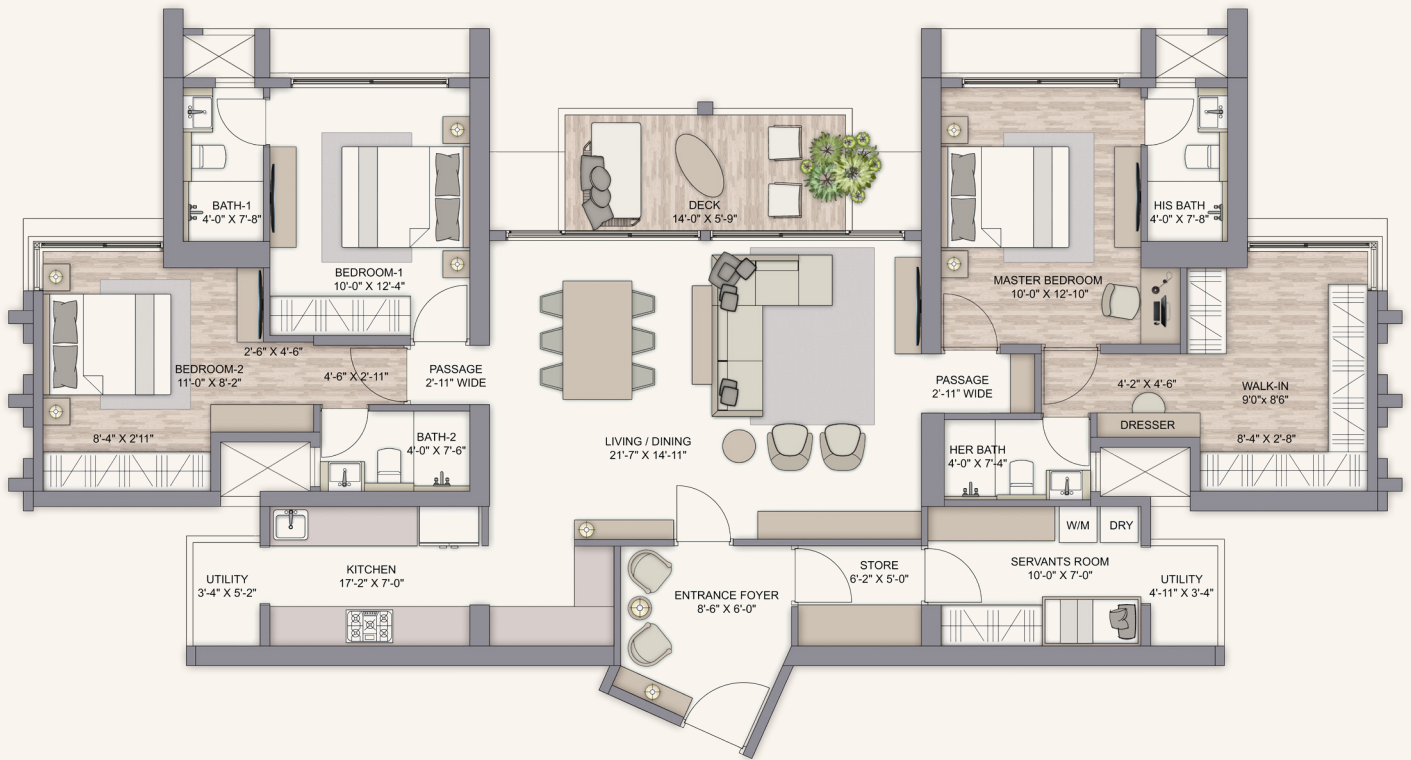

RERA CARPET AREA	ADDITIONAL AREA	TOTAL AREA
SQ.FT	SQ.FT	SQ.FT
1381	114	1495



Plan Not To Scale

*T&C Applied



CHANDAK



PROMISES MADE.PROMISES KEPT.

MahaRERA registration no. P51800048658
<https://maharera.maharashtra.gov.in>



2+2 JODI - 1451 SQ.FT.*

FURNITURE OPTION - 01

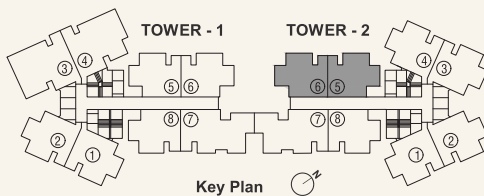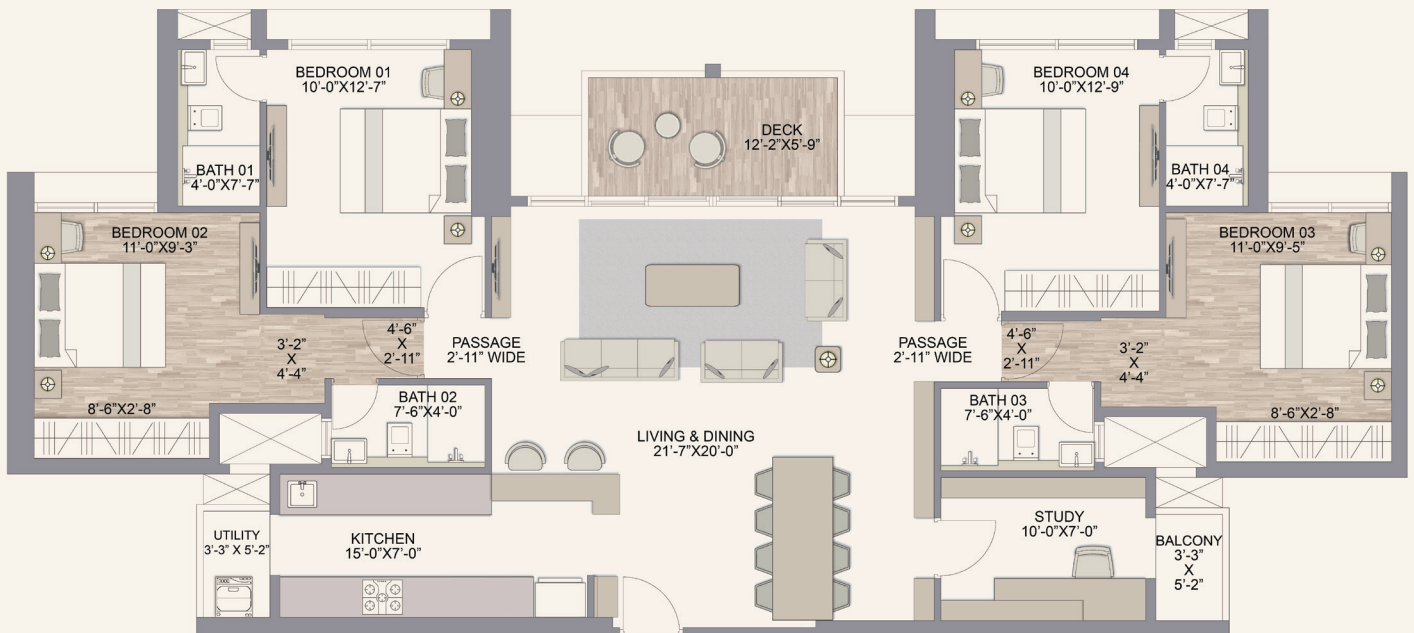

RERA CARPET AREA	ADDITIONAL AREA	TOTAL AREA
SQ.FT	SQ.FT	SQ.FT
1348	103	1451



Plan Not To Scale

*T&C Applied



CHANDAK



PROMISES MADE. PROMISES KEPT.

MahaRERA registration no. P51800048658
<https://maharera.maharashtra.gov.in>



2+2 JODI - 1451 SQ.FT.*

FURNITURE OPTION - 02 WITH SWING

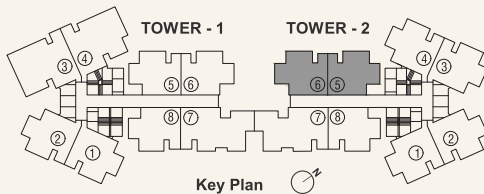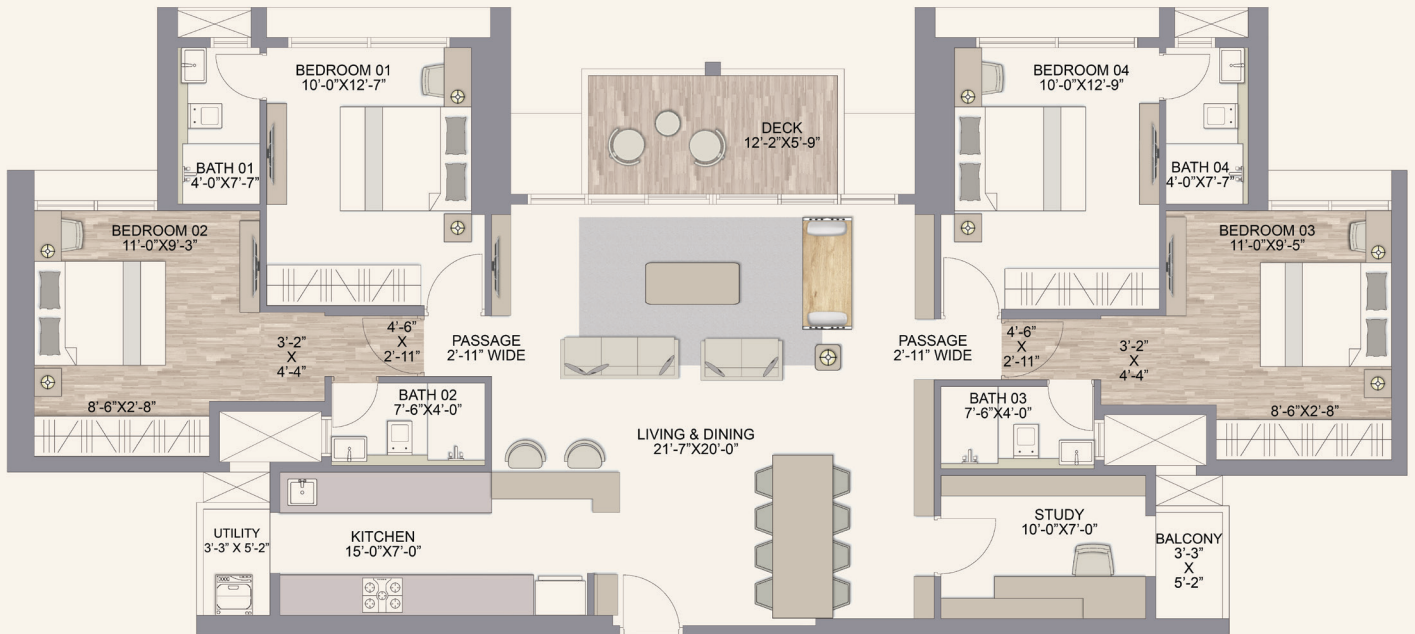

RERA CARPET AREA	ADDITIONAL AREA	TOTAL AREA
SQ.FT	SQ.FT	SQ.FT
1348	103	1451



Plan Not To Scale

*T&C Applied



CHANDAK


PROMISES MADE. PROMISES KEPT.

MahaRERA registration no. P51800048658
<https://maharera.maharashtra.gov.in>



2+2 JODI - 1495 SQ.FT.*

FURNITURE OPTION - 01

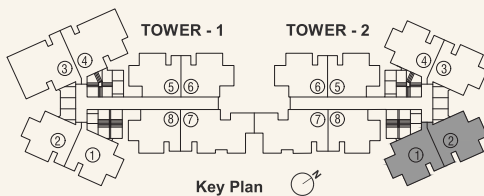

RERA CARPET AREA	ADDITIONAL AREA	TOTAL AREA
SQ.FT	SQ.FT	SQ.FT
1381	114	1495



Plan Not To Scale

*T&C Applied



CHANDAK


PROMISES MADE. PROMISES KEPT.

MahaRERA registration no. P51800048658
<https://maharera.maharashtra.gov.in>



2+2 JODI - 1495 SQ.FT.*

FURNITURE OPTION - 02 WITH SWING

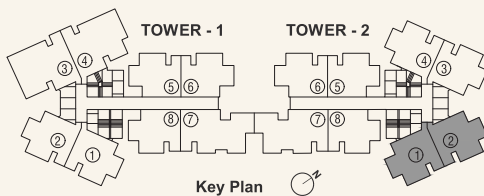

RERA CARPET AREA	ADDITIONAL AREA	TOTAL AREA
SQ.FT	SQ.FT	SQ.FT
1381	114	1495



Plan Not To Scale

*T&C Applied



CHANDAK



PROMISES MADE. PROMISES KEPT.

MahaRERA registration no. P51800048658
<https://maharera.maharashtra.gov.in>



2+2 JODI - 1495 SQ.FT.*

FURNITURE OPTION - 03

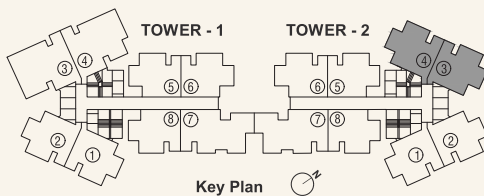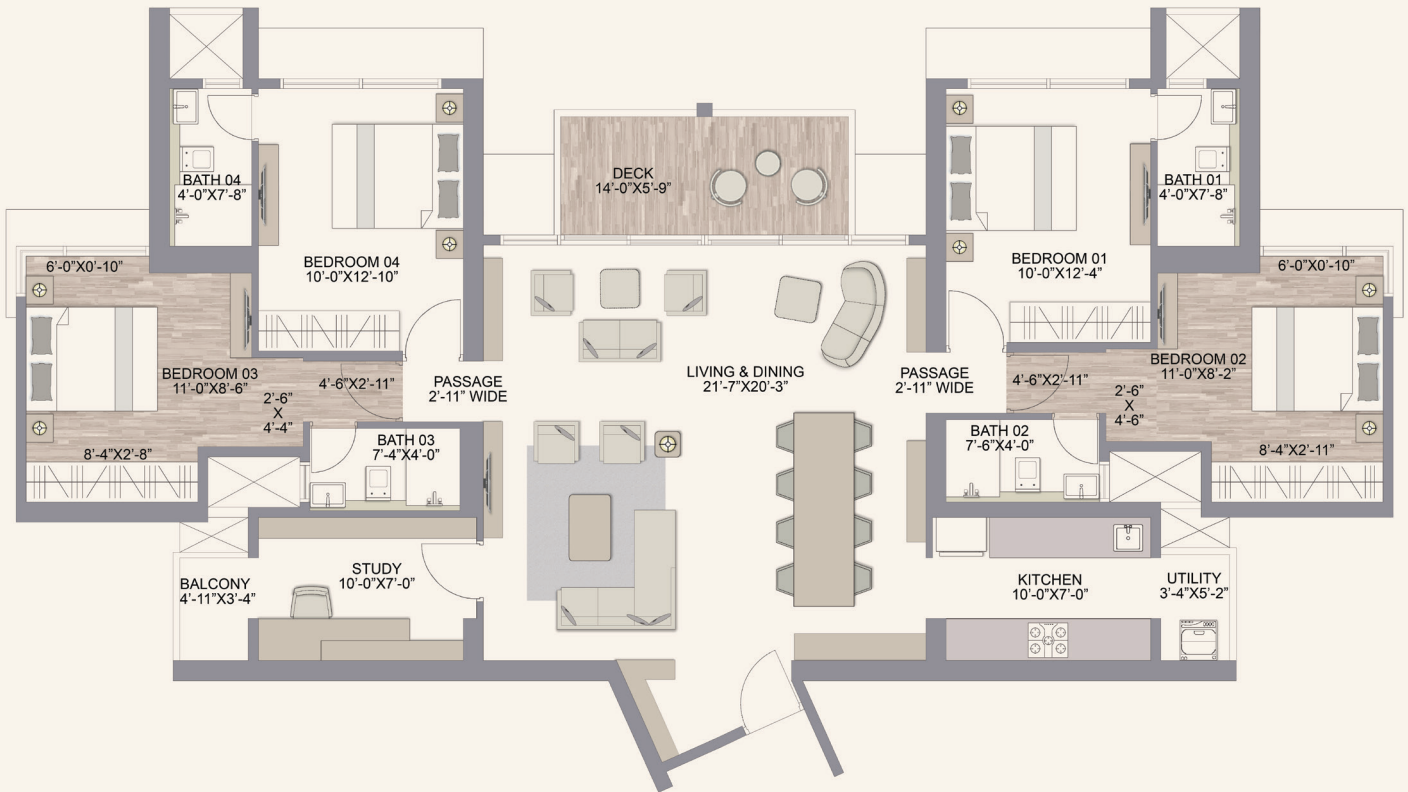

RERA CARPET AREA	ADDITIONAL AREA	TOTAL AREA
SQ.FT	SQ.FT	SQ.FT
1381	114	1495



Plan Not To Scale

*T&C Applied



CHANDAK



PROMISES MADE. PROMISES KEPT.

MahaRERA registration no. P51800048658
<https://maharera.maharashtra.gov.in>



2+2 JODI - 1495 SQ.FT.*

FURNITURE OPTION - 04 WITH SWING

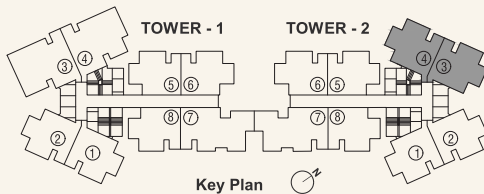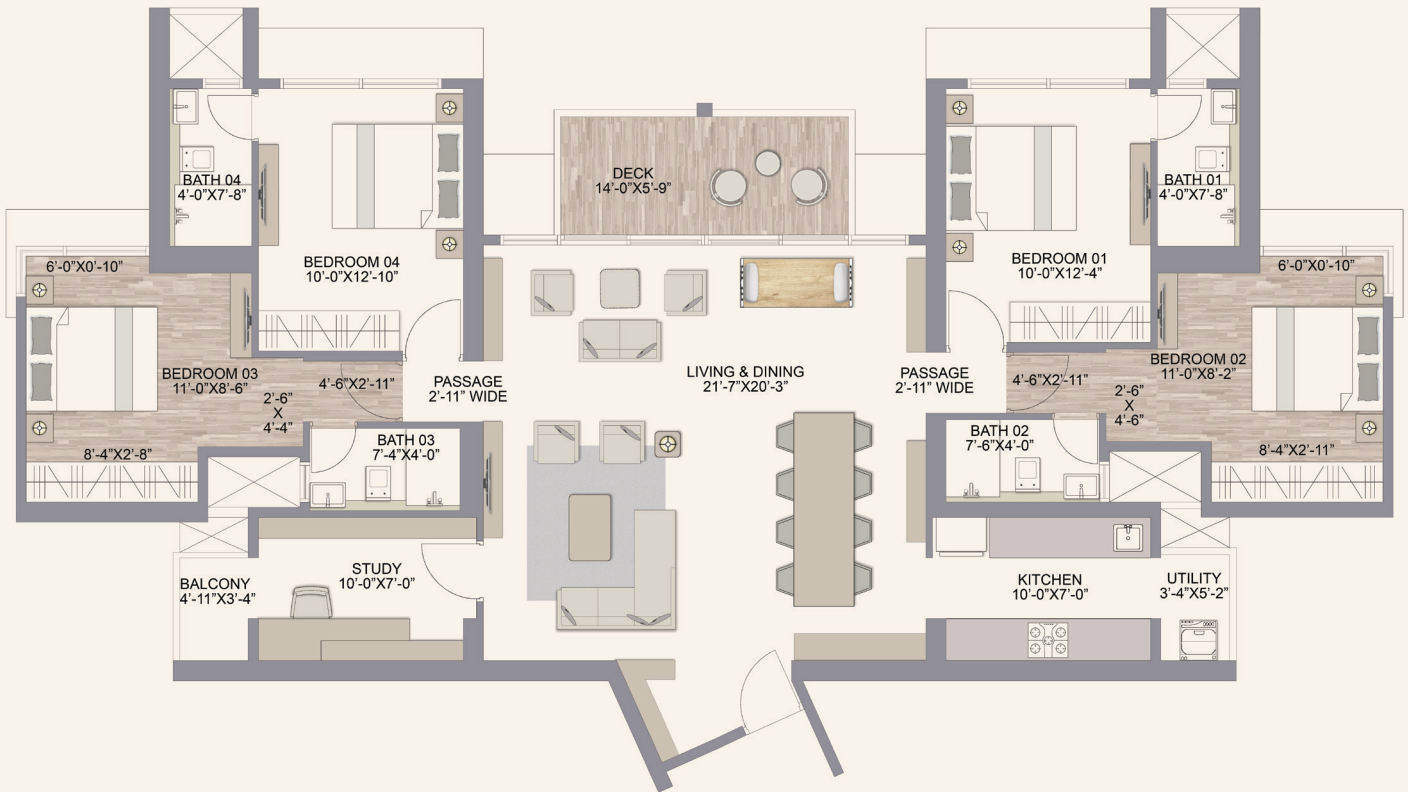

RERA CARPET AREA	ADDITIONAL AREA	TOTAL AREA
SQ.FT	SQ.FT	SQ.FT
1381	114	1495



Plan Not To Scale

*T&C Applied



CHANDAK



PROMISES MADE.PROMISES KEPT.

MahaRERA registration no. P51800048658
<https://maharera.maharashtra.gov.in>



3+2 JODI - 1761 SQ.FT.*

FURNITURE OPTION - 01

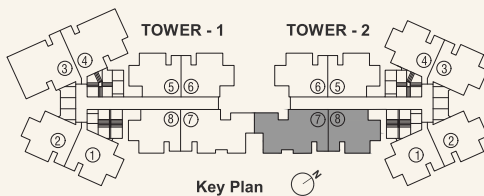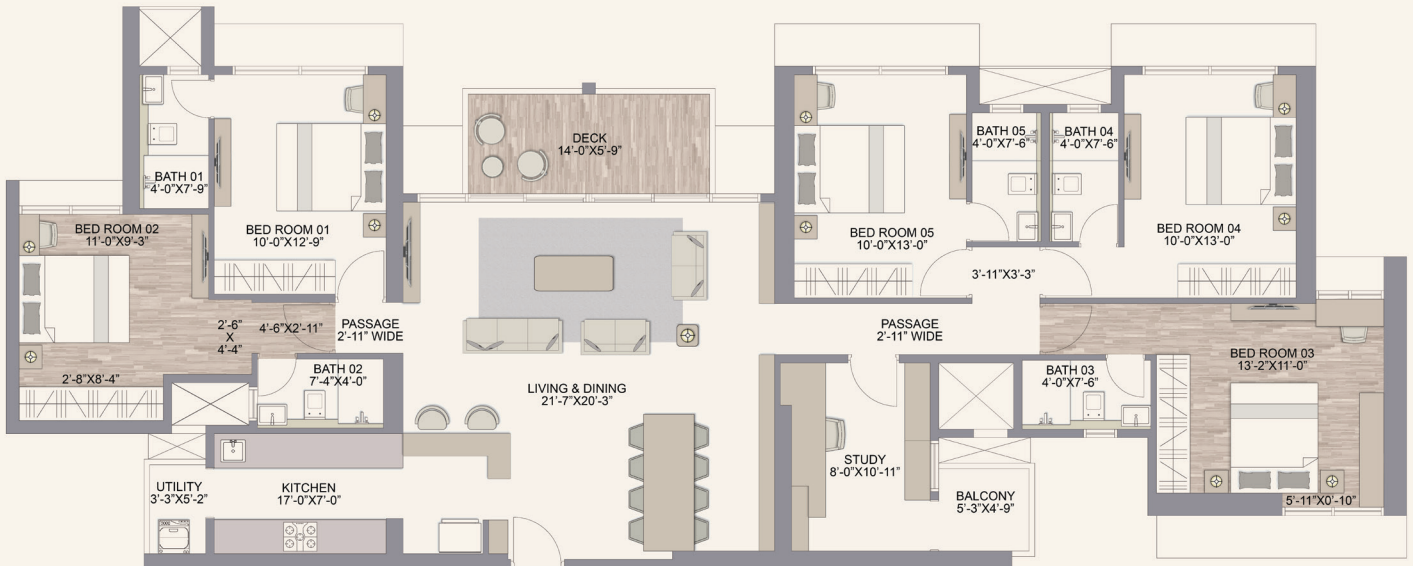

RERA CARPET AREA	ADDITIONAL AREA	TOTAL AREA
SQ.FT	SQ.FT	SQ.FT
1639	122	1761



*T&C Applied



CHANDAK



PROMISES MADE. PROMISES KEPT.

MahaRERA registration no. P51800048658
<https://maharera.maharashtra.gov.in>



3+2 JODI - 1761 SQ.FT.*

FURNITURE OPTION - 02 WITH SWING

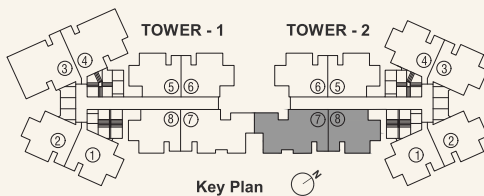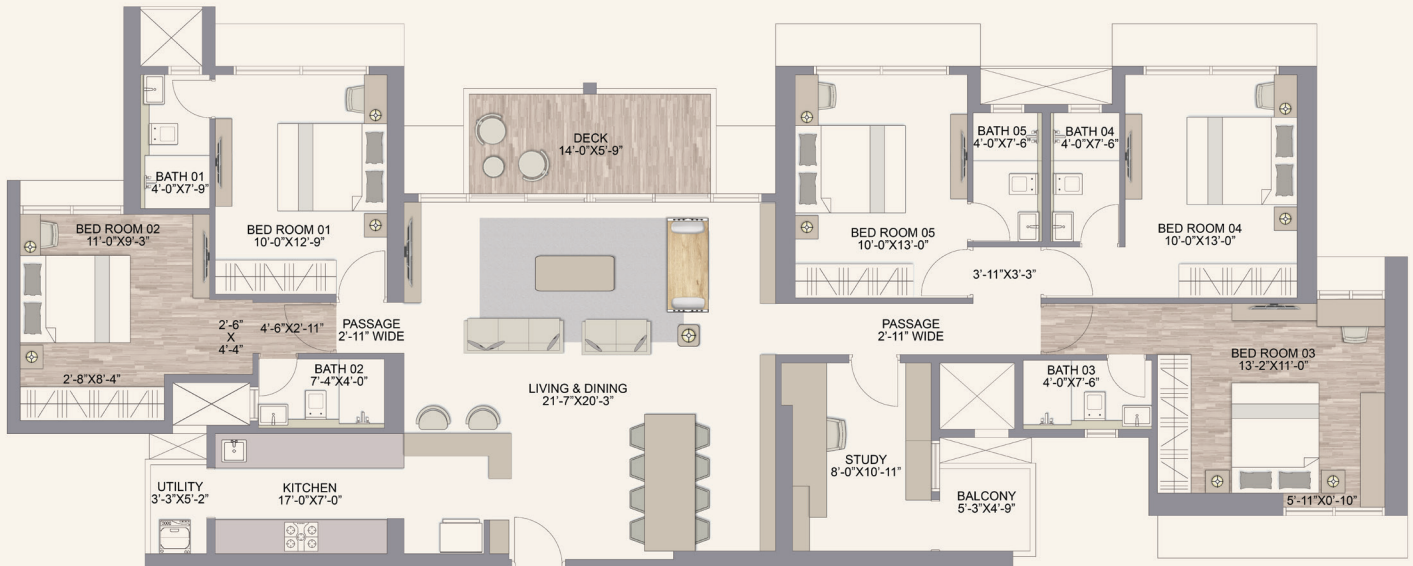

RERA CARPET AREA	ADDITIONAL AREA	TOTAL AREA
SQ.FT	SQ.FT	SQ.FT
1639	122	1761





*T&C Applied



3+2 JODI - 1761 SQ.FT.*

FURNITURE OPTION - 03

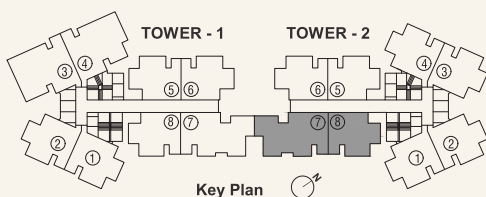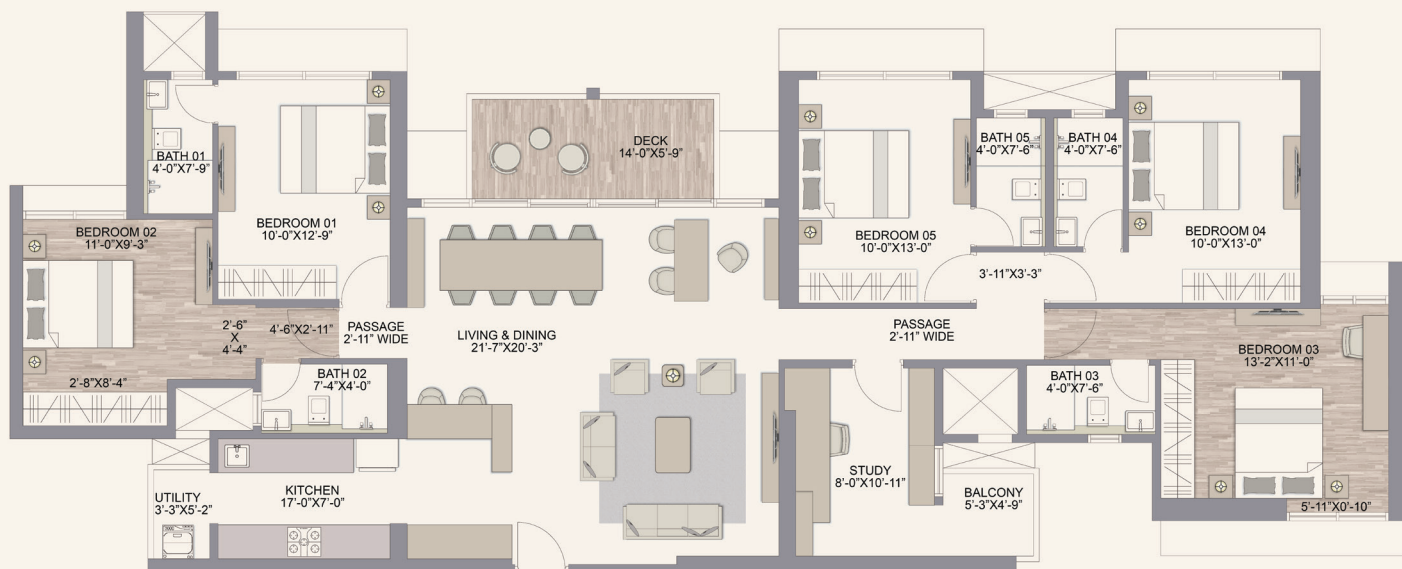

RERA CARPET AREA	ADDITIONAL AREA	TOTAL AREA
SQ.FT	SQ.FT	SQ.FT
1639	122	1761



*T&C Applied



Note - The floor plan layout is in respect of 2nd to 45th habitable floors. The furniture, fixtures, interior work, design options and fittings as displayed in this communication are artistic impressions used for indicative purposes only and not part of the standard offerings to be provided in the premises. The areas and dimensions shown, if any, are as per the plans approved by the concerned authority and the same are subject to construction exigencies and variations. Intending purchasers are requested to verify all the details before acting in any manner with respect to the project. Project financed by ICICI Bank Limited.

MahaRERA registration no. P51800048658
<https://maharera.maharashtra.gov.in>

